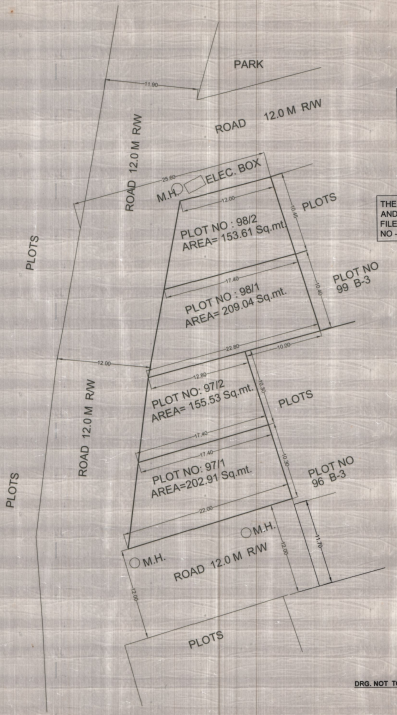

DRG. NOT TO SCALE

THE SCHEME WAS DISCUSSED IN THE **259 TH** SCREENING COMMITTEE MEETING HELD ON **23.08.07** VIDE ITEM NO. **134 : 2007.** THE PROPOSAL AS REFLECTED IN THE AGENDA WAS APPROVED SUBJECT TO :

1. THE ISSUE OF THE REQUIREMENT OF PROVISION OF STAT IC TANK BE EXAMINED SEPARATELY AND PUT UP TO THE COMPETENT AUTHORITY SUBSEQUENTLY.

THE SCHEME WAS CERTIFIED BY DIRECTOR (PLG) DWARKA AND VERIFIED BY DY. DIRECTOR (ARCH.) COORDN.VIDE FILE NO F- 4 (17) 93 PART./PLG./DWK./ VOL. III , AT PAGE NO - 11/N DATED 01.11.07

D. D. A.

DWARKA PROJECT

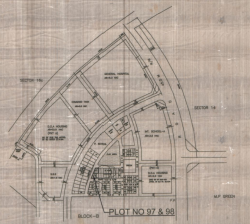

KEY PLAN

N
NORTH

NOTES :

THIS DRG. HASE BEEN PREPARED ON THE BASIS OF P.T.SURVEY OF VACANT LAND AT POCKET NO B3 , SECTOR 17. VIDE SURVEY DRG. NO. 036 A /07 DATED 01.03.07

ALL DIMENSIONS ARE SUBJECT TO VERIFY / DEMARCATION BY SURVEY / ENGINEERING BRANCH BEFORE ALLOTMENT OF PLOT BY IL BRANCH.

WRITTEN DIMENSIONS ONLY TO BE FOLLOWED
ALL DIMENSIONS ARE IN METER

LAYOUT PLAN

DETAIL OF RESIDENTIAL PLOT NO: 97 & 98 POCKET - B3 SECTOR - 17 , DWARKA.

SCALE : 1 :200 DRG. NO.

MUKESH CHANDER PLG. ASSTT.	PLG. ASSTT.	10.07.07 DATE	N NORTH
ASSTT. DIR. (PLG.)	JT. DIRECTOR (PLG.)	DIRECTOR (PLG.)	

DELHI DEVELOPMENT AUTHORITY