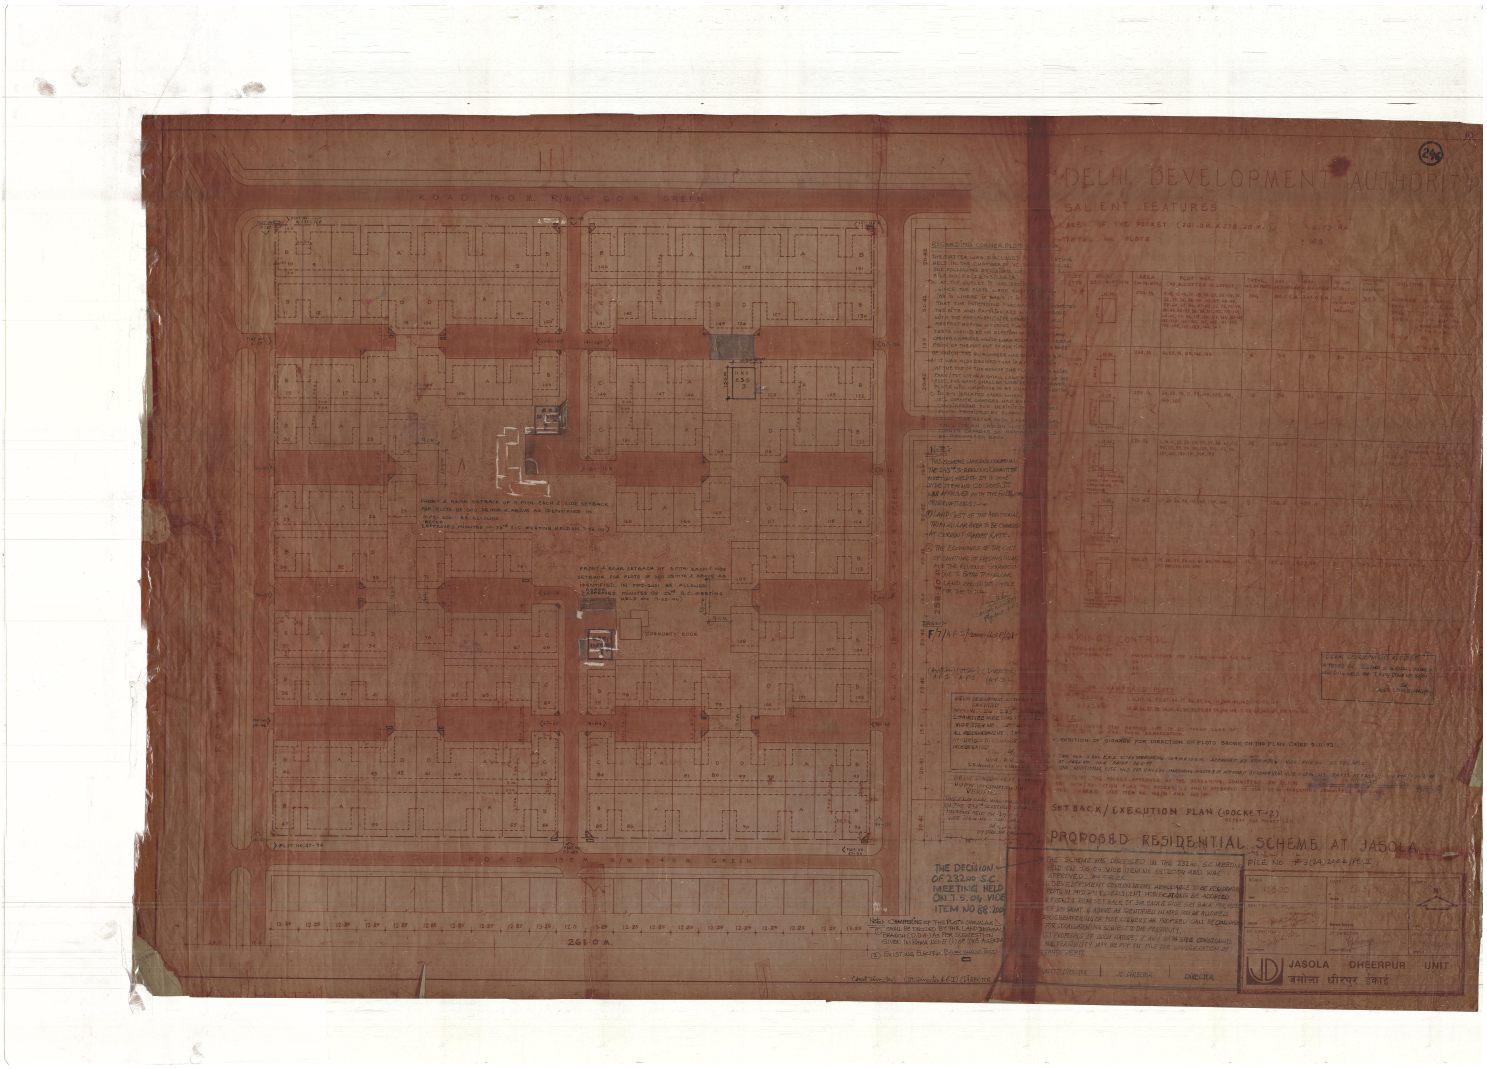
DELHI DEVELOPMENT AUTHORITY
SALIENT FEATURES
SETBACK/EXECUTION PLAN (POCKET-2)
PROPOSED RESIDENTIAL SCHEME AT JASOLA
THE DECISION OF 232nd S.C. MEETING HELD ON 7.5.04 VIDE ITEM NO 88.204
JASOLA DHEERPUR UNIT
जसोला धीरपुर इकाई