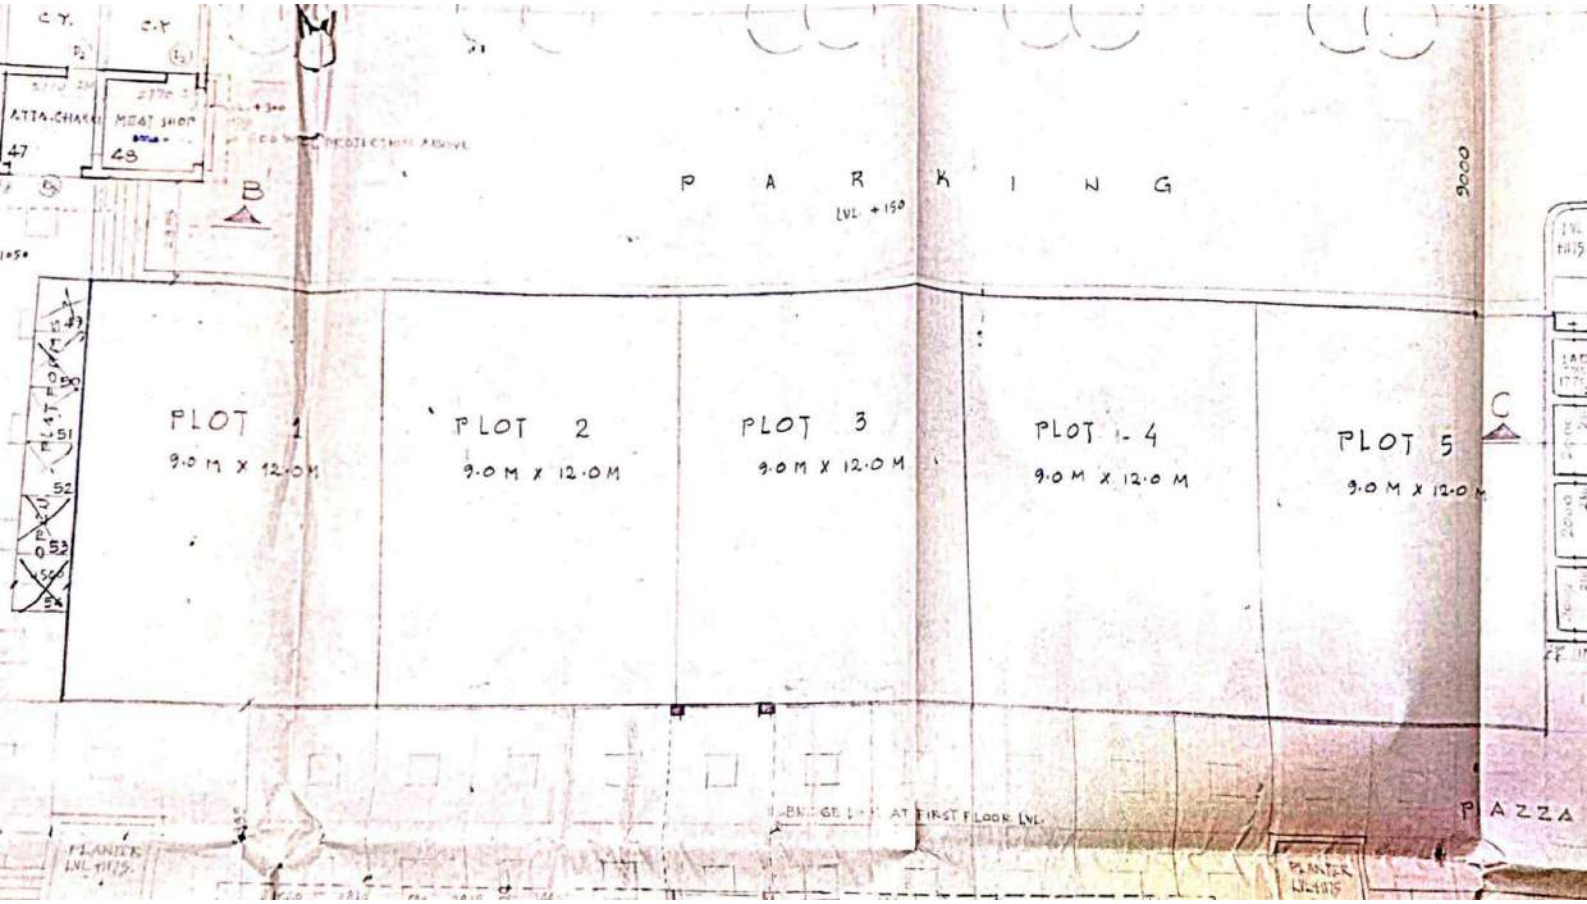
C.Y.
C.Y.
ATTA-CHAKKI
MEAT SHOP
47
48
B
P A R K I N G
LVL. +150
9000
PLOT 1
9.0 M X 12.0 M
PLOT 2
9.0 M X 12.0 M
PLOT 3
9.0 M X 12.0 M
PLOT 4
9.0 M X 12.0 M
PLOT 5
9.0 M X 12.0 M
C
PLATFORM
51
52
53
54
AT FIRST FLOOR LVL.
PLANTER
LVL. +1175
PLANTER
LVL. +1175
PLAZZA

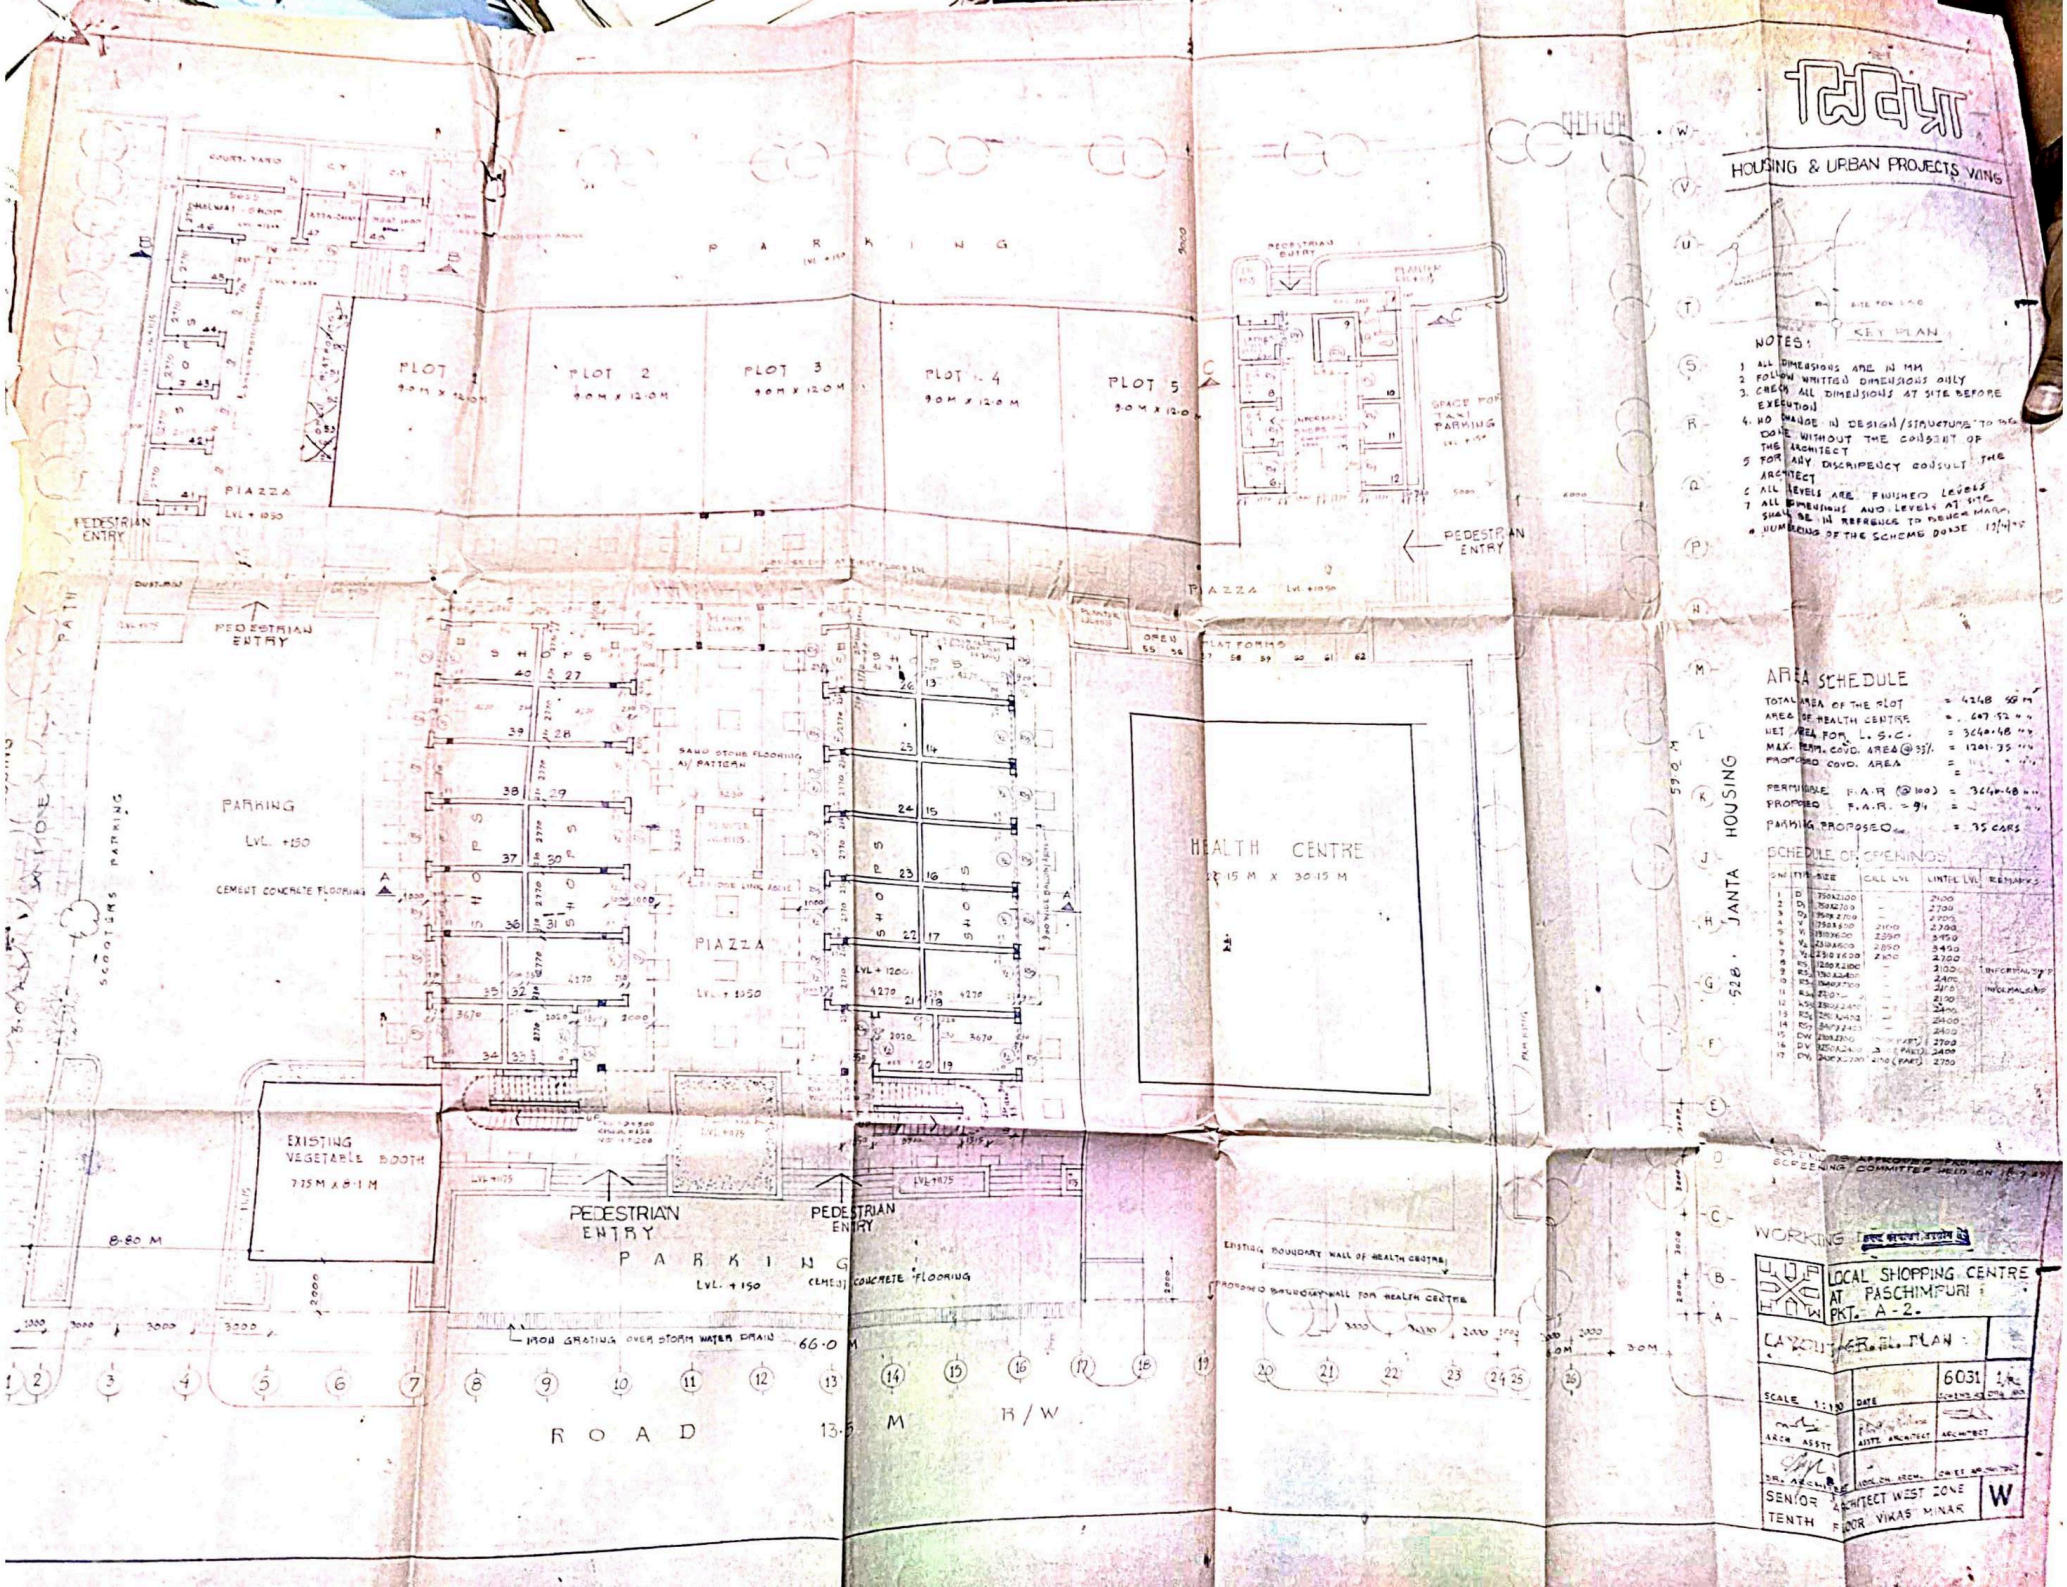
HOUSING & URBAN PROJECTS WING
KEY PLAN
NOTES:
1 ALL DIMENSIONS ARE IN MM
2 FOLLOW WRITTEN DIMENSIONS ONLY
3. CHECK ALL DIMENSIONS AT SITE BEFORE EXECUTION
4. NO CHANGE IN DESIGN/STRUCTURE TO BE DONE WITHOUT THE CONSENT OF THE ARCHITECT
5 FOR ANY DISCREPENCY CONSULT THE ARCHITECT
6 ALL LEVELS ARE FINISHED LEVELS
7 ALL DIMENSIONS AND LEVELS AT SITE SHALL BE IN REFERENCE TO BENCH MARK
8 NUMBERING OF THE SCHEME DONE
AREA SCHEDULE
TOTAL AREA OF THE PLOT = 4248 SQ M
AREA OF HEALTH CENTRE = 607.52
NET AREA FOR L.S.C. = 3640.48
MAX. PERM. COVD. AREA @ 33% = 1201.35
PROPOSED COVD. AREA =
PERMISSIBLE F.A.R (@100) = 3640.48
PROPOSED F.A.R. = 91
PARKING PROPOSED = 35 CARS
SCHEDULE OF OPENINGS
SHOPS
PLOT 1 9.0 M x 12.0 M
PLOT 2 9.0 M x 12.0 M
PLOT 3 9.0 M x 12.0 M
PLOT 4 9.0 M x 12.0 M
PLOT 5 9.0 M x 12.0
PARKING
PIAZZA
PEDESTRIAN ENTRY
HEALTH CENTRE
15 M x 30.15 M
EXISTING VEGETABLE BOOTH
7.75 M x 8.1 M
8.80 M
ROAD 13.5 M R/W
66.0 M
59.0 M
JANTA HOUSING
LOCAL SHOPPING CENTRE AT PASCHIMPURI PKT. A-2.
GROUND PLAN
6031
SCALE 1:100
SENIOR ARCHITECT WEST ZONE
TENTH FLOOR VIKAS MINAR
W