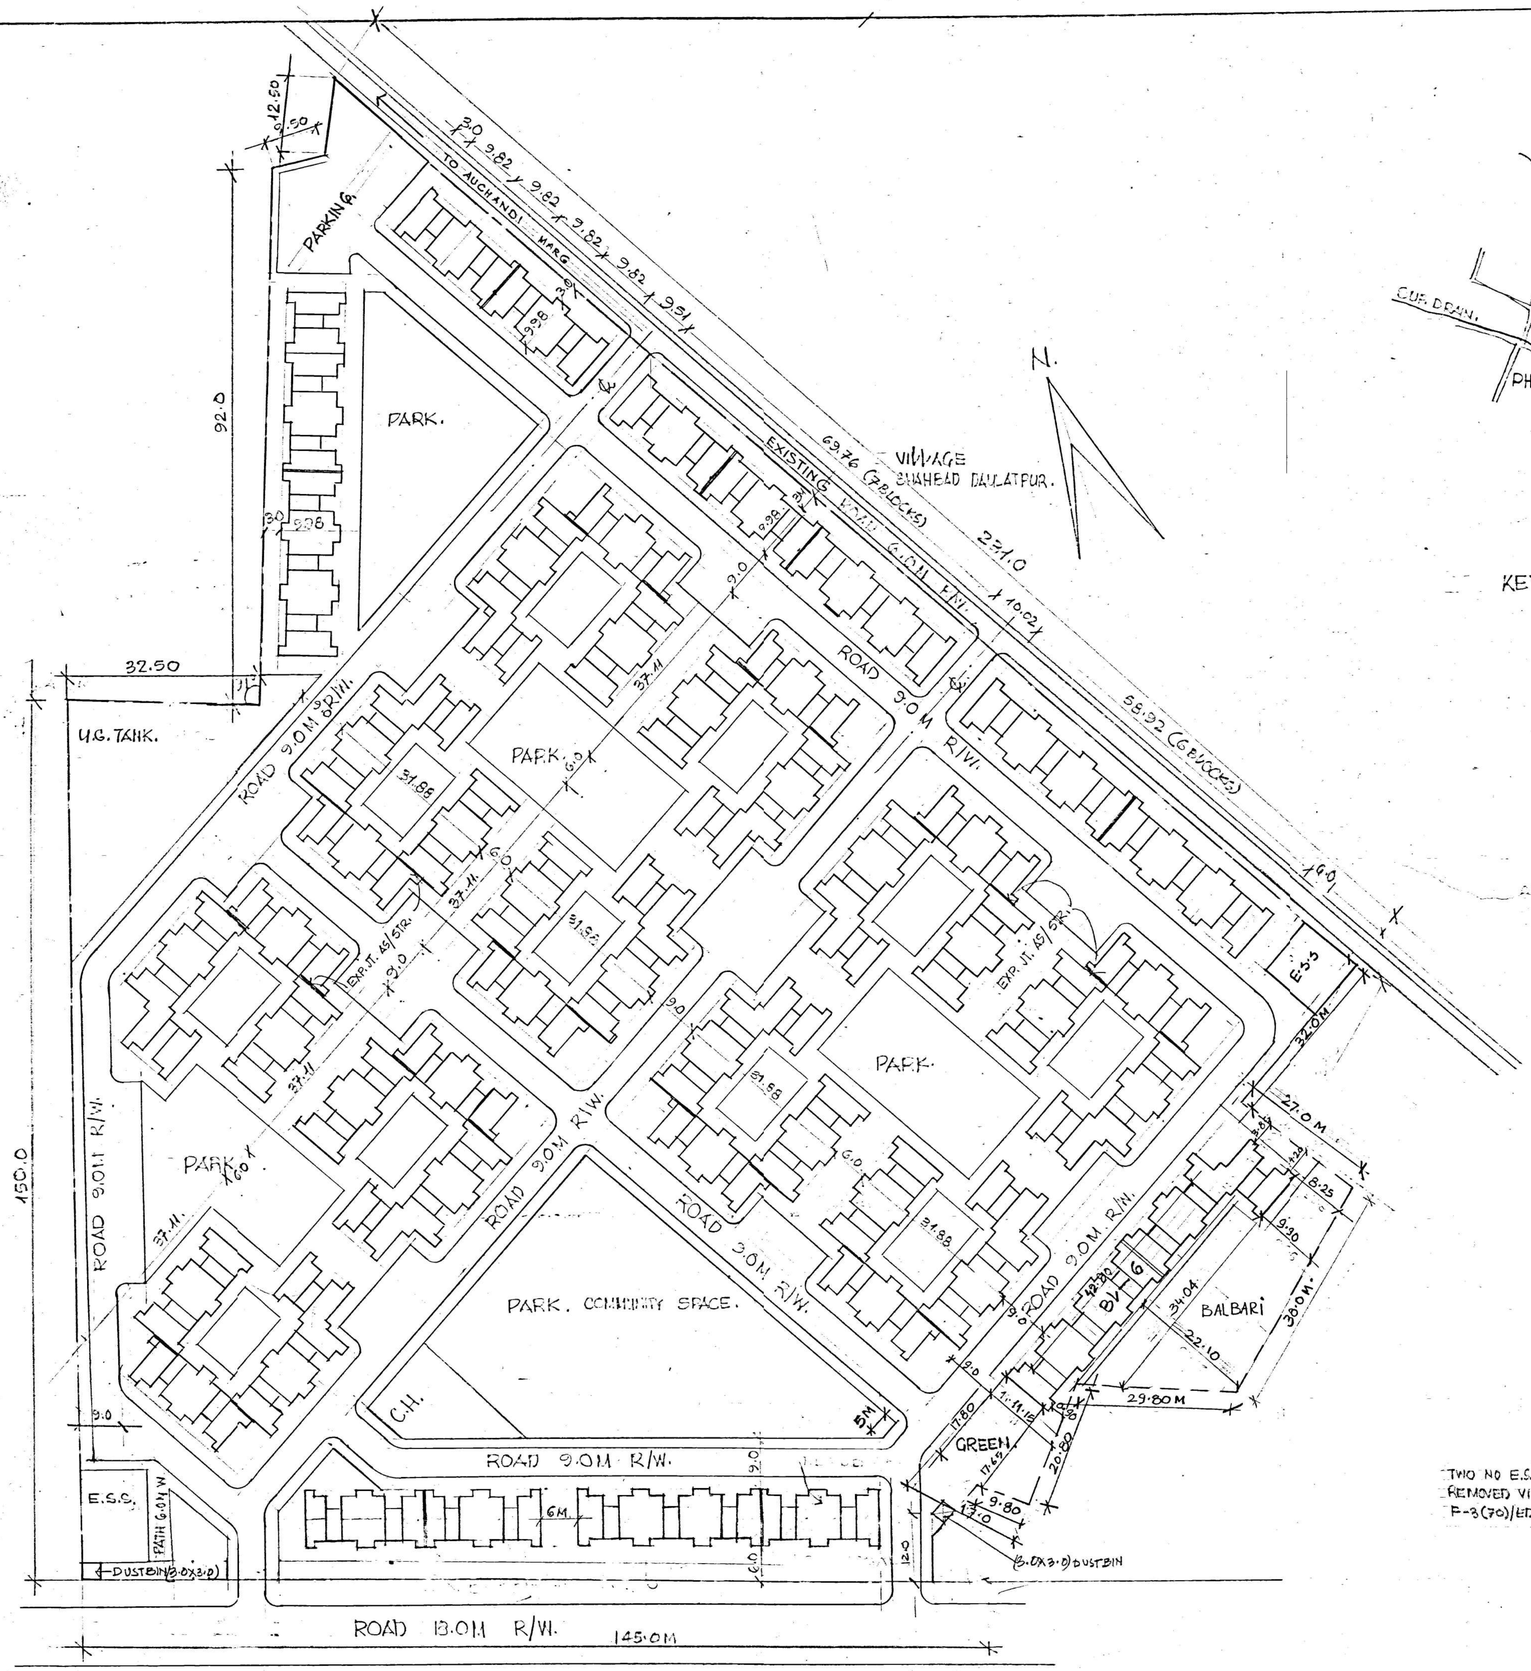

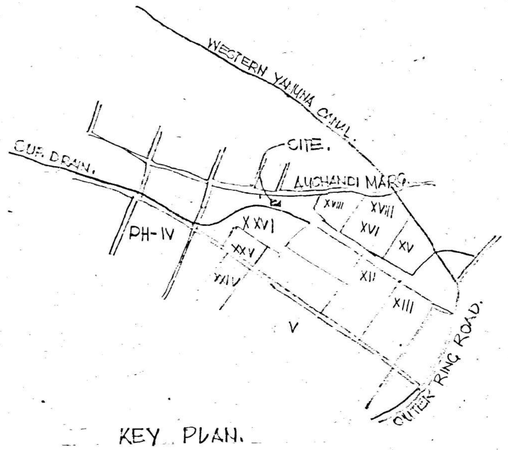

KEY PLAN.

NOTES:

- FOR ARCH. DRG OF THE UNIT REF. SCHEME NO DW-25 -DEMARCATION BE GOT CHECKED FROM G.A. CANTT NANGLA.

BLOCK BL-6 HAS BEEN REVISED IN THE LAYOUT PLAN VIDE LETTER NO F2 (30) 99/AE(P) RPD 12/DDA/69 DT 23-1-2001 RECIEVED FROM EX.EN RPD-12.

AREA STATEMENT.

TOTAL AREA OF THE PLOT. - 3.7062 HAC.
AREA OF NURSERY SCHOOL - 792 SQMT.
NET RESIDENTIAL AREA. - 3.629 HAC
TOTAL NO OF DU'S - 1840 NO +
DENSITY ACHIEVED. - 507 DUS/HAC
GROUND COVERAGE - 26.32%
F.A.R. - 58216.5 m2/103106

- LAY-OUT HAS BEEN REVISED AS FIVE STOREYED BLOCK WILL NOW BE CONSTRUCTED ONLY FOUR STOREYED AS PER THE DECISION TAKEN IN THE MEETING HELD ON 7/1/99 IN EM'S OFFICE.
- LAY-OUT HAS BEEN PREPARED ON THE BASIS OF SITE DIMENSION PROVIDED BY R.P.D-4 VIDE LETTER NO [illegible]
- THE SCHEME WAS APPROVED BY 198th SCREENING COMMITTEE HELD ON 20TH JULY 98 VIDE AGENDA ITEM NO. 64:98:198 S.C.
- THE SCHEME IS PERMISSIBLE/FEASIBILITY REPORT SENT BY EE/RPD X VIDE HIS LETTER NO [illegible] RPD 10/DDA/A/ASSESSMENT 10.8.[illegible]

TWO NO E.S.S. OUT OF FOUR PROVIDED HAVE BEEN REMOVED VIDE EX.ENGG.(E) DIN-2, LETTER NO F-3(70)/ED-9/DDA/172 DT. 27/2/2001

SINGLE ROOM TENEMENTS [illegible]
SECTOR-26 ROHINI [illegible]

LAY-OUT PLAN.		[illegible]
SCALE 1:500	DATE JULY '98	DRAWING NO.
ARCH. ASSTT.	ARCH. ARCH.	ARCHITECT
SENIOR ARCHITECT	ADDL. DY. ARCH.	CHIEF ARCHT.

HOUSING & URBAN PROJECTS WING
SENIOR ARCHITECT [illegible]

2/3