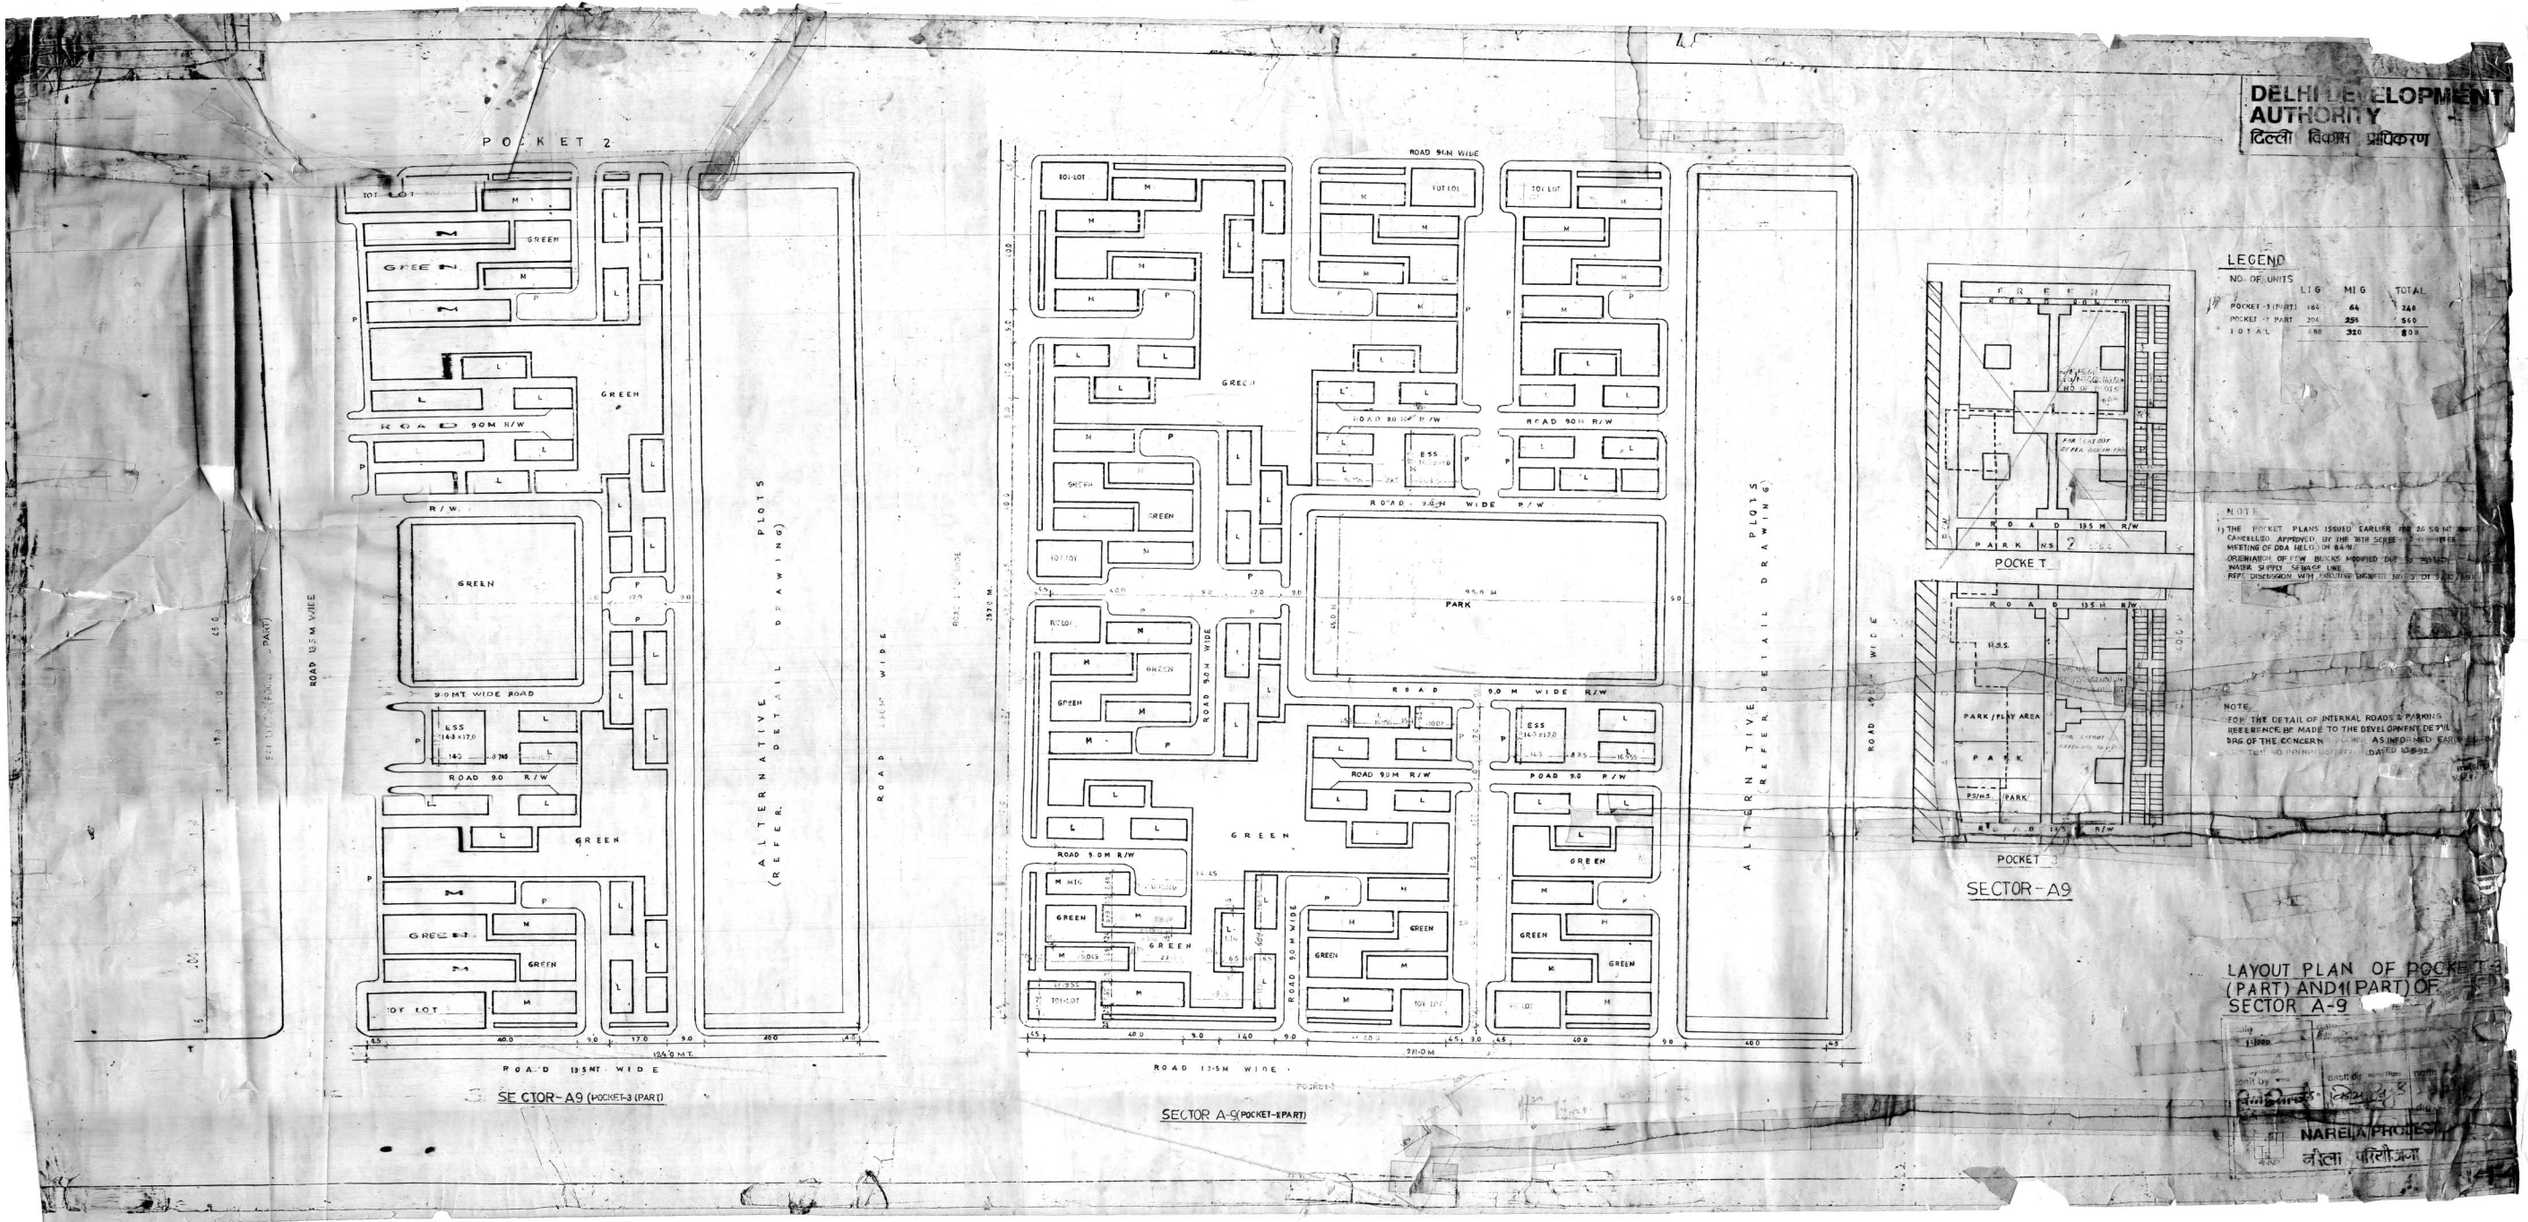
DELHI DEVELOPMENT AUTHORITY
दिल्ली विकास प्राधिकरण
POCKET 2
ROAD 9.0M R/W
GREEN
9.0MT WIDE ROAD
ROAD 9.0 R/W
ALTERNATIVE PLOTS (REFER. DETAIL DRAWING)
ROAD 13.5MT WIDE
SECTOR-A9 (POCKET-3 (PART)
ROAD 9.0M WIDE
PARK
ROAD 9.0M WIDE R/W
ROAD 9.0M R/W
ROAD 13.5M WIDE
SECTOR A-9 (POCKET-1 PART)
ALTERNATIVE PLOTS (REFER. DETAIL DRAWING)
POCKET
PARK/PLAY AREA
SECTOR-A9
LEGEND
NO. OF UNITS
LIG MIG TOTAL
POCKET-3 (PART) 184 64 248
POCKET-1 PART 304 256 560
TOTAL 488 320 808
NOTE
1) THE POCKET PLANS ISSUED EARLIER FOR 26 SQ MT
CANCELLED APPROVED BY THE 76TH SCREE
MEETING OF DDA HELD ON 8-4-91
ORIENTATION OF FEW BLOCKS MODIFIED DUE TO
WATER SUPPLY SEWAGE LINE
REFE DISCUSSION WITH EXECUTIVE ENGINEER NO. 3 DT 9-4-91
NOTE
FOR THE DETAIL OF INTERNAL ROADS & PARKING
REFERENCE BE MADE TO THE DEVELOPMENT DETAIL
DRG OF THE CONCERN AS INFORMED EARLIER
DATED 10-8-92
LAYOUT PLAN OF POCKET-3 (PART) AND 1 (PART) OF SECTOR A-9
NARELA PROJECT
नरेला परियोजना