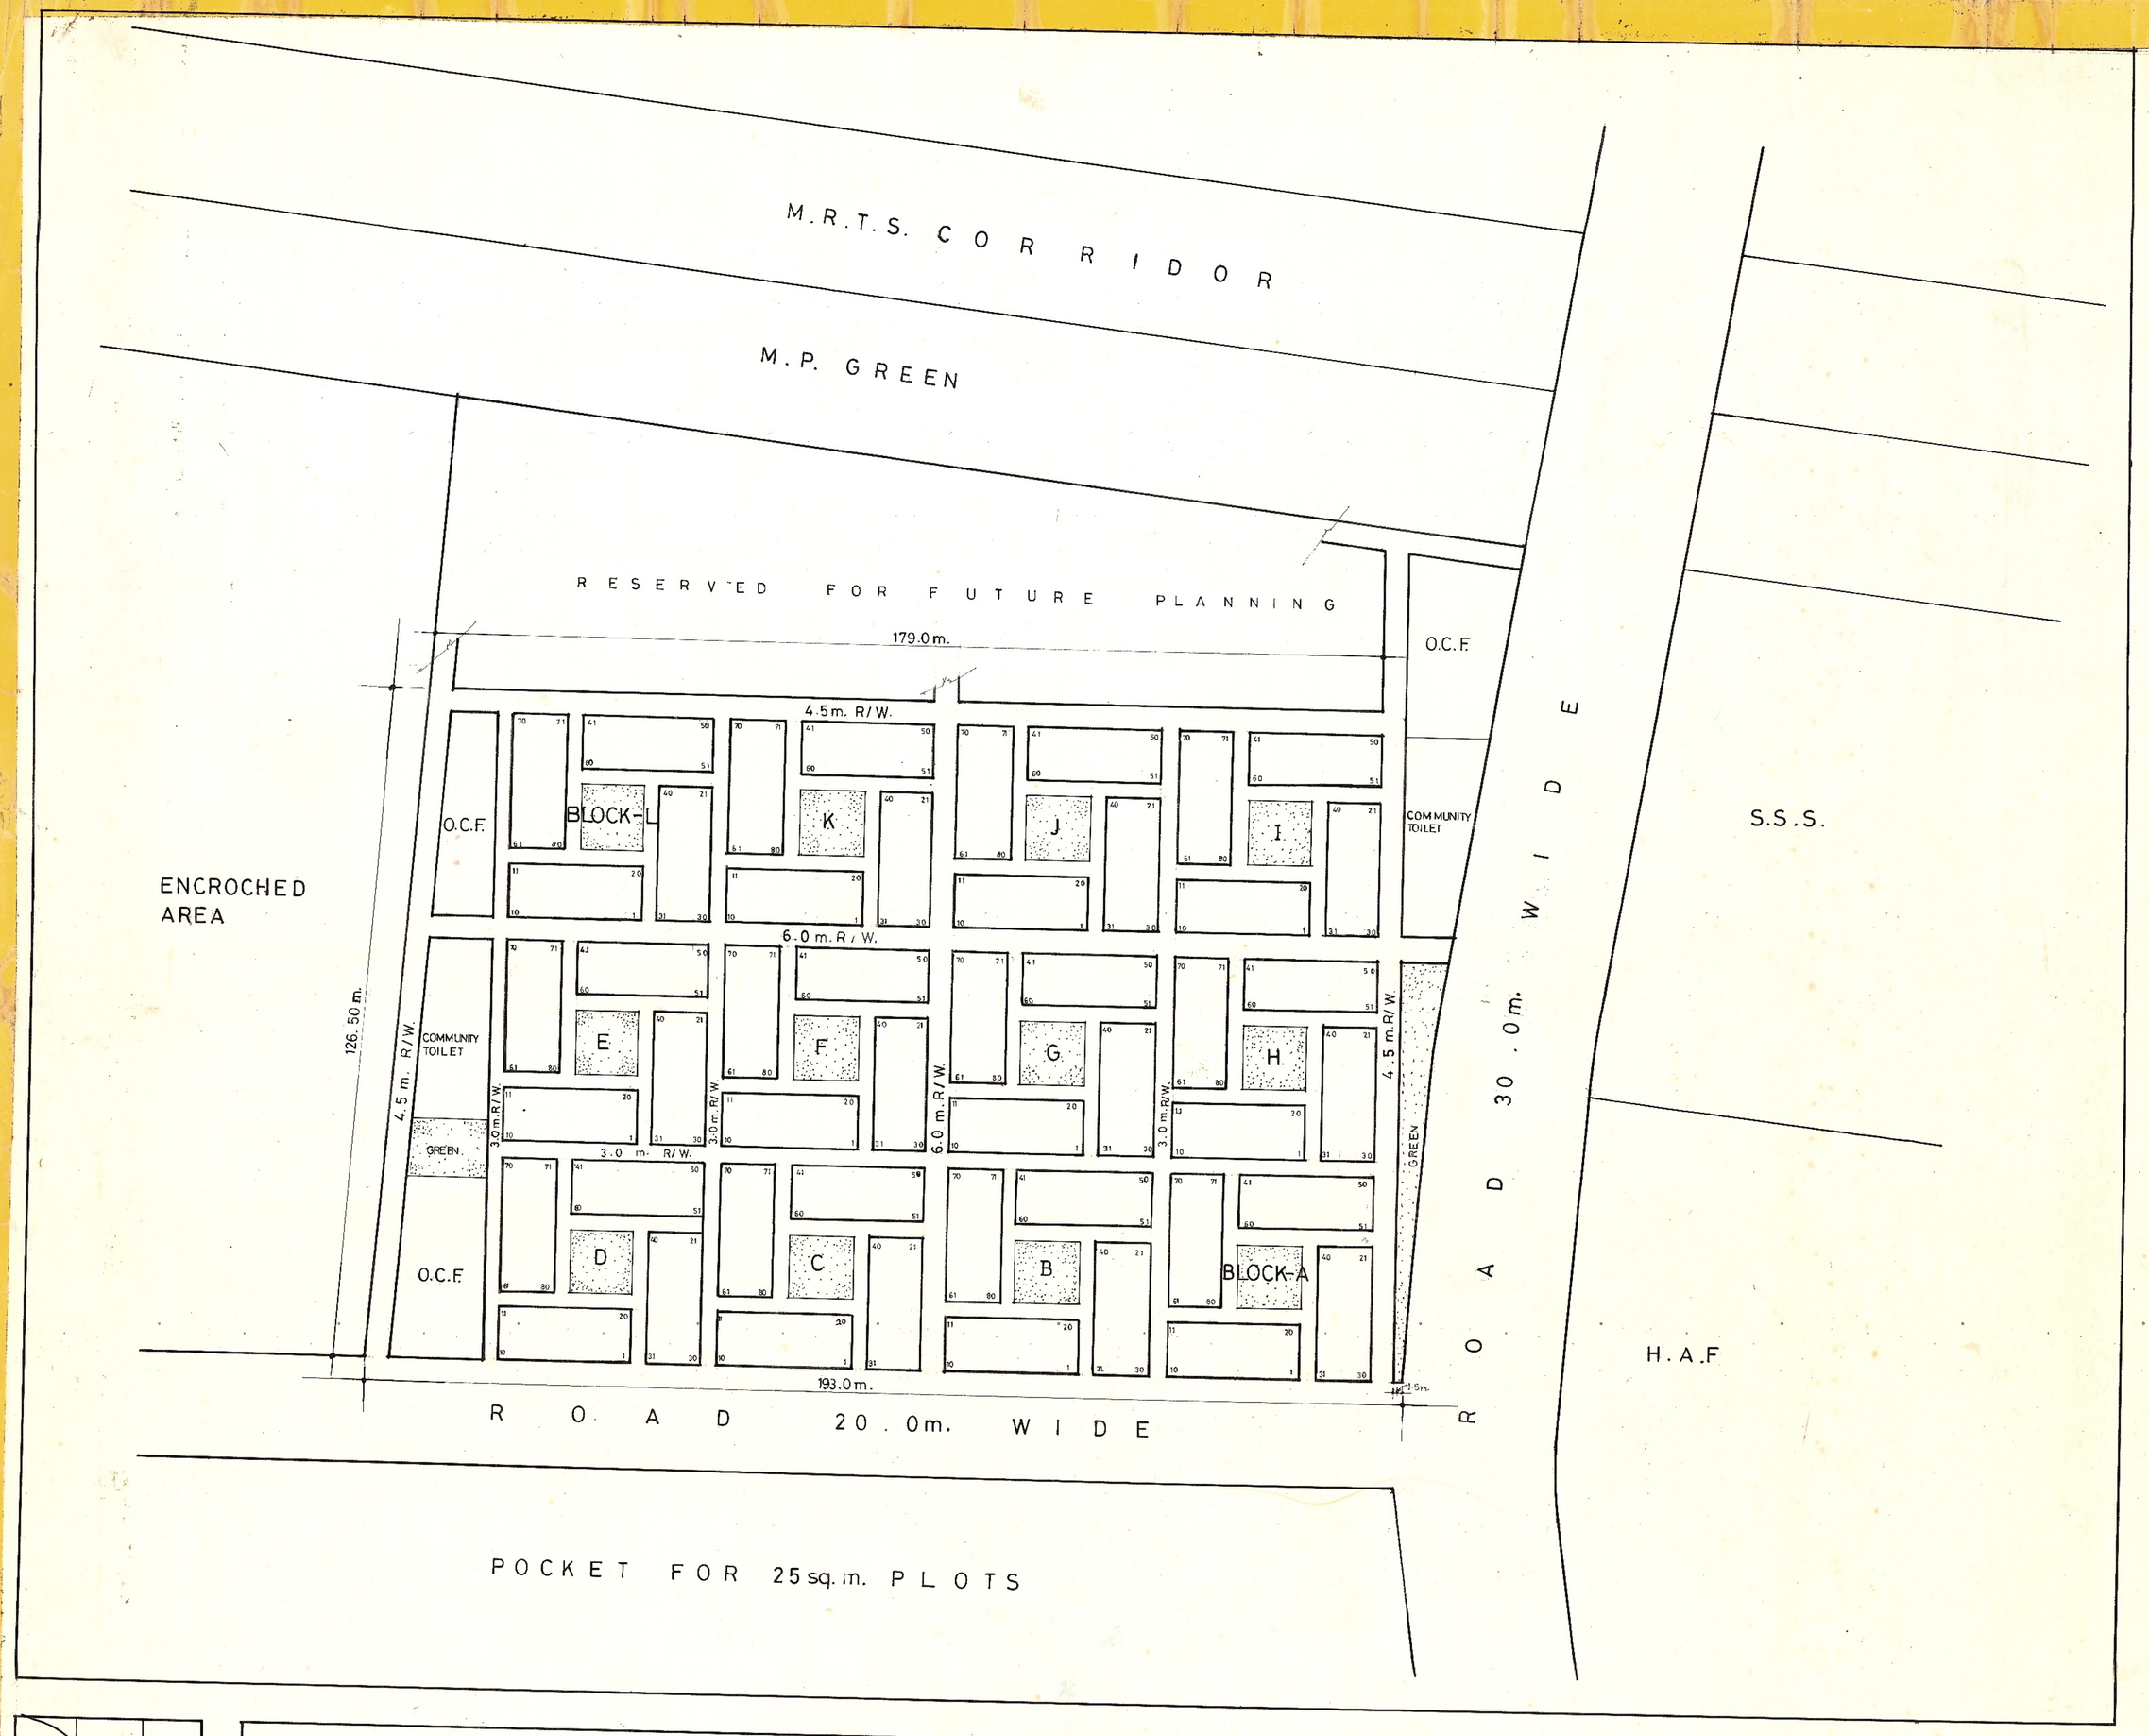

दि. वि. प्रा.
द्वारका उपशहर परियोजना

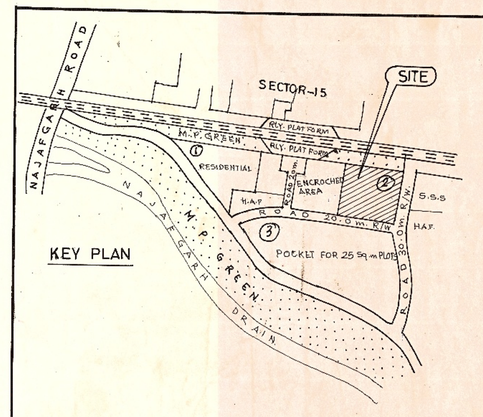

KEY PLAN

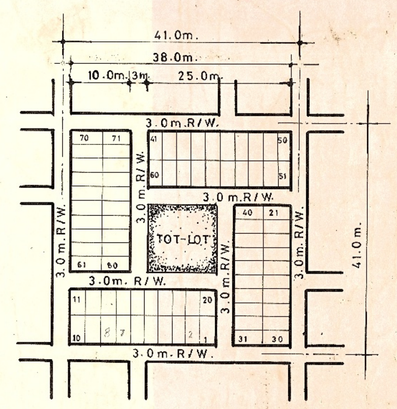

DETAIL OF TYPICAL MODULE

AREA STATEMENT....	AREA IN sq.m.	%age.
TOAL AREA OF THE POCKET....	22683.0	
AREA UNDER RESIDENTIAL PLOTS	12000.0	52.90
AREA UNDER PARKS & TOT-LOTS	2308.0	10.17
AREA UNDER O.C.F/E.S.S/COMM. TOILET	2287.0	10.08
AREA UNDER PATH & ROAD	6080.0	26.85

TOTAL NO. OF PLOTS. 80 x12 = 960
SIZE OF PLOT 2.5m.x5.0m.=12.5 sq.m.
DENSITY 423 DU'S/HAC.

NOTE..
THIS DRG. HAS BEEN PREPARED ON THE BASES OF P.T. SURVEY SUPPLIED BY J.D. SURVEY. DWK.

LAYOUT PLAN APPROVED BY V.C. VIDE ORDER'S DATED 14.9.98. VIDE FILE NO. F4 (16-A) 95/DWK/SEC-16A/PART-II PAGE NO. 3/N.

LAYOUT PLAN OF TRANSIT CAMP

DWARKA SUB-CITY (PAPANKALA)

POCKET-2 SECTOR-16a			DRG. NO. 005/TC/PKT.-2/ SECTOR-16a/DWK.198
			SCALE 1:500
(S.P. VERMA) PLG. D.MAN	(/) PLG. ASSTT.	(M.L. CHHABRA) ASSTT. DIRECTOR	SEP. 1998
(A.K. MANNA) DY. DIRECTOR.	(A.K. GUPTA) DIRECTOR (DWK.)	(N.K.A. AGARWAL) O.S.D(PLG) CO-ORDN	(VIJAY RISBUD) COMMISSIONER (PLG)