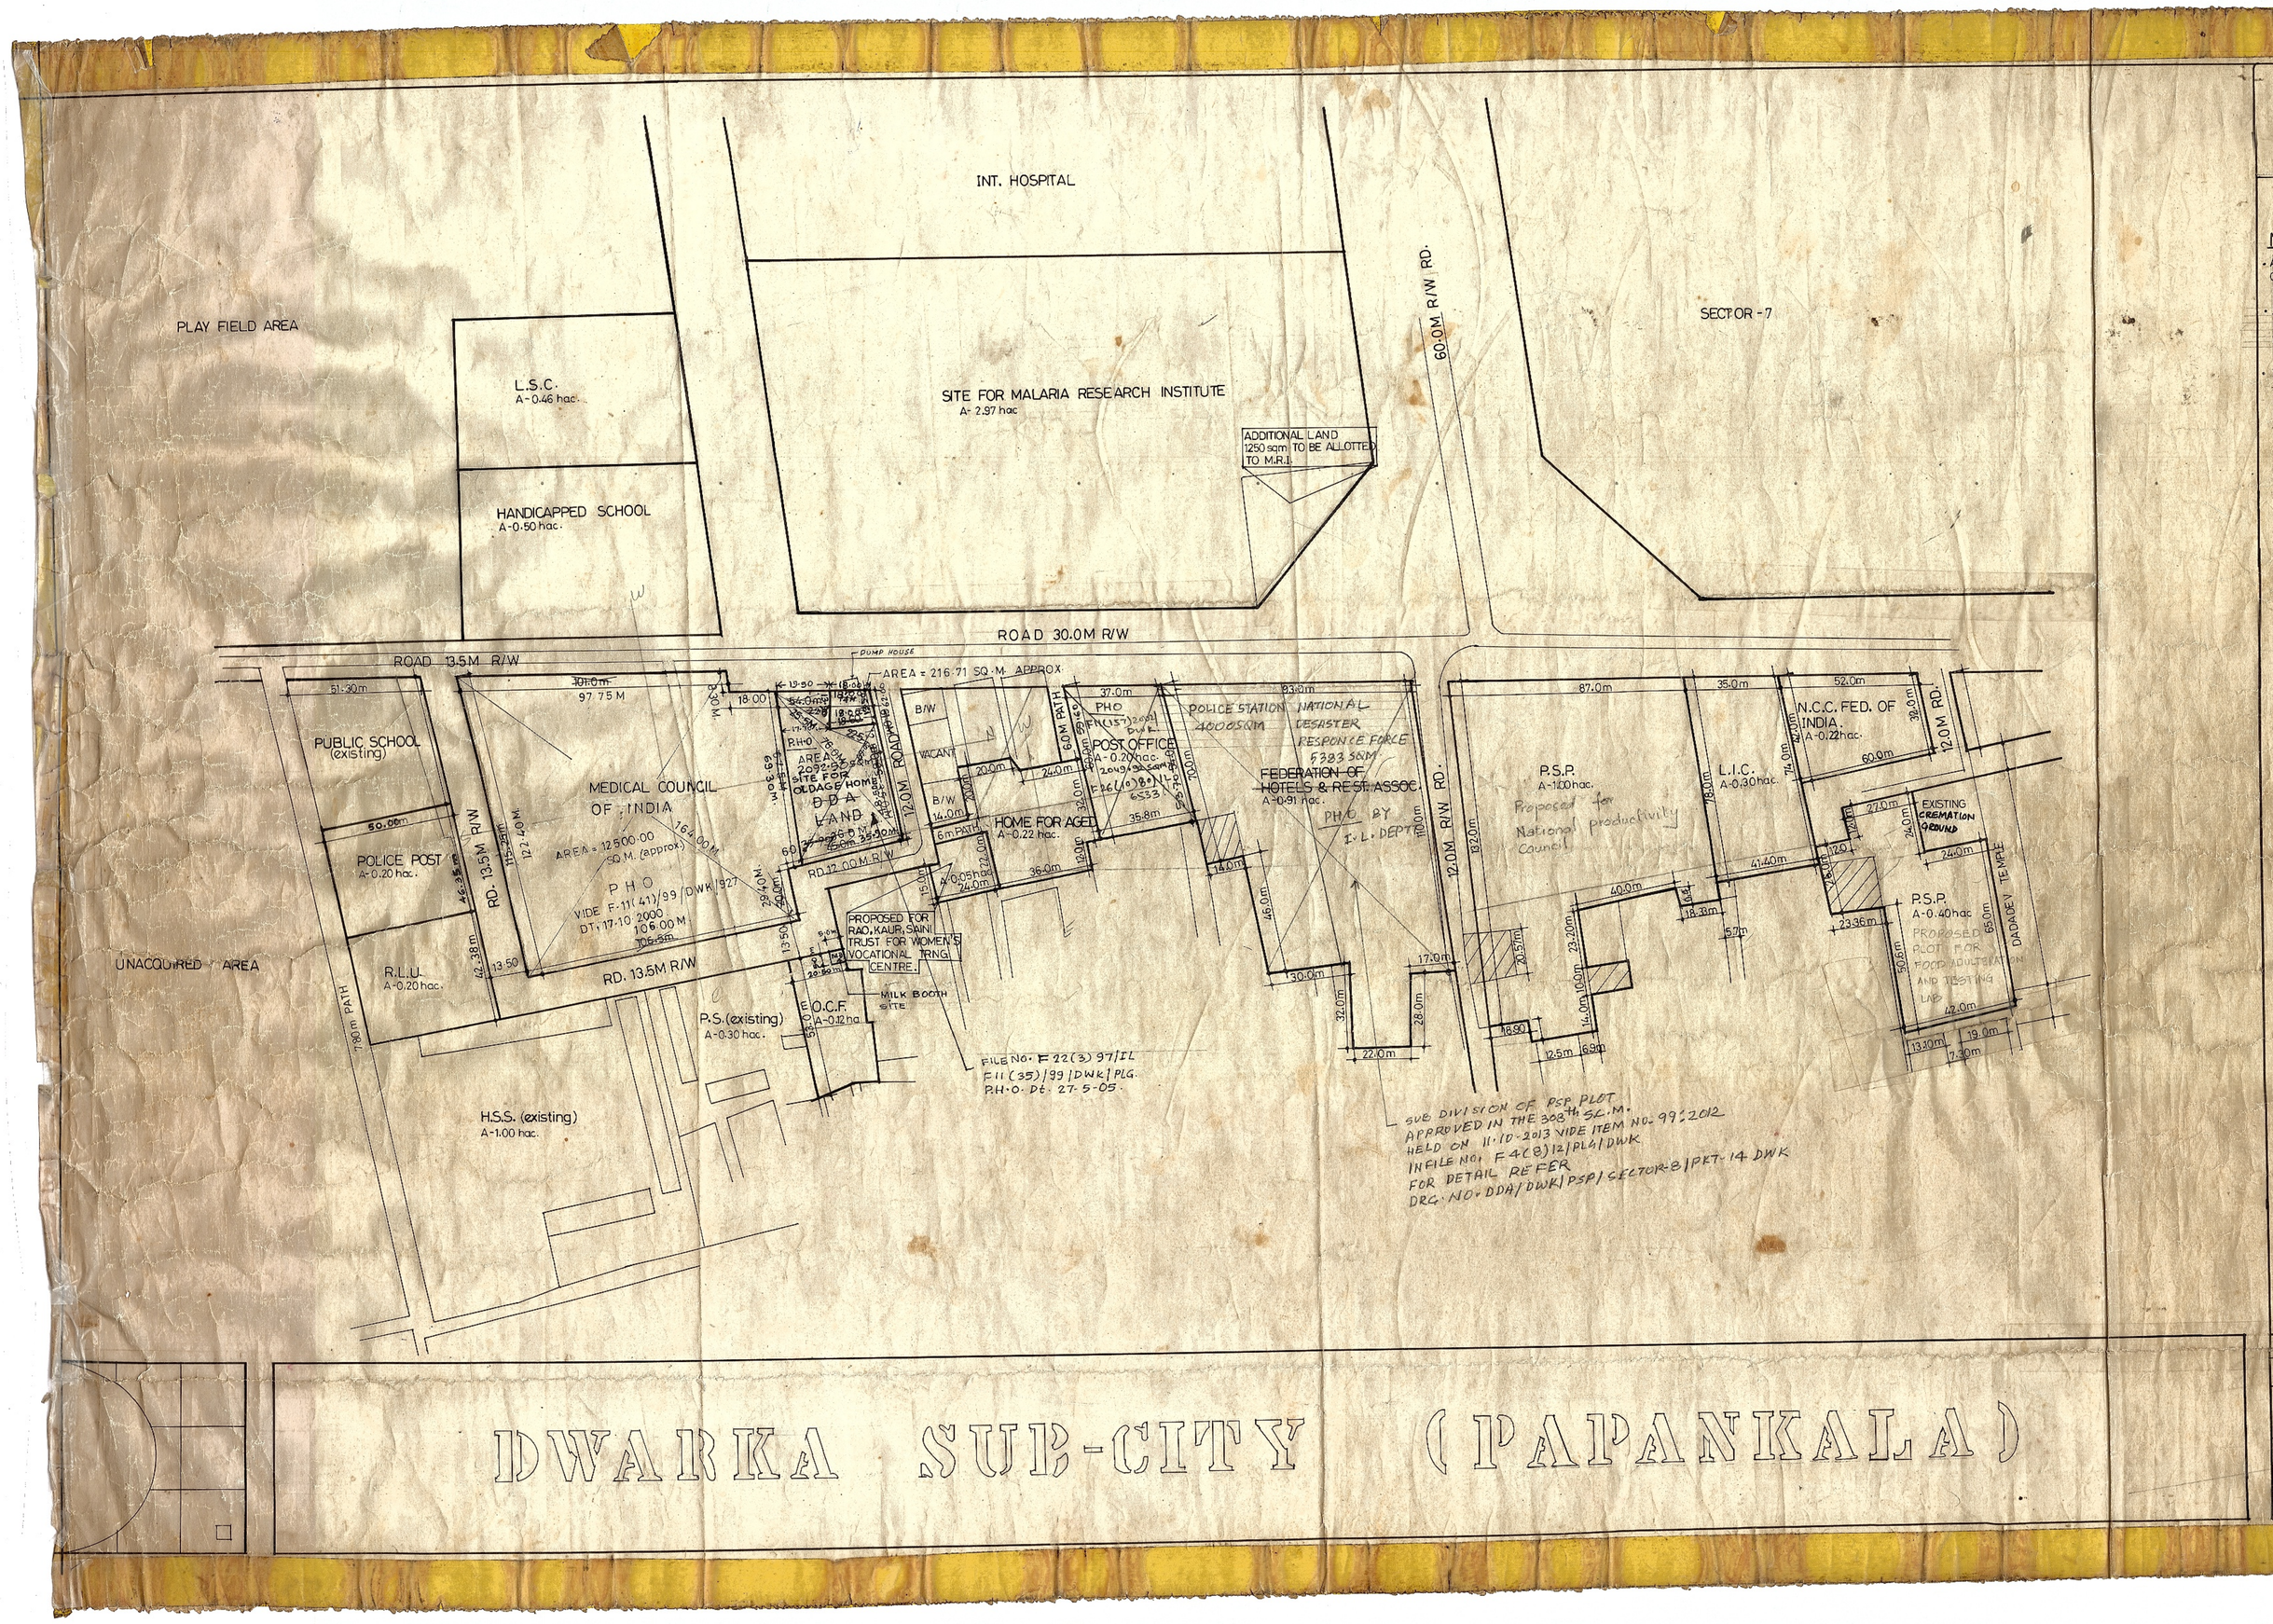

D.D.A.

Note

- ALL AREA OF THE PLOTS ARE APPROXIMATE. EXACT AREAS WILL BE COMMUNICATE AFTER DEMARCATION DONE AT SITE.
- LOCATION OF MILK BOOTH SITE IN O.C.F. PLOT HAS BEEN APPROVED BY COMM. CPLG. DWK IN FILE F1(393)/DWK/99 AT PAGE 4/N DT. 14-2-2000 SIZE 5.0X5.0M.
- FEASIBILITY OF PLOT FOR MEDICAL COUNCIL OF INDIA INCORPORATED W.R.T. P.T. SURVEY DRG. 42/2000 PLACED AT PAGE 234/C. IN THE FILE F-11 (41) 99/DWK.

▨ - ENCROACHED

NOTE.

SUB DIVISION OF PKT 14 (PSP) HAS BEEN APPROVED ALONG WITH MODIFICATIONS IN SECTOR 8 LAYOUT PLAN ARE APPROVED BY V.C. D.D.A. DT. 11-6-96 AT PAGE 20/N FILE NO. F4(8)93/DWK/PT I

SUB DIVISION OF PLOTS IN PKT-14

1:1000 SCALE	DWK/SEC-8/DEV.COM 94/0801 DRG.NO.	
PLG D/MAN	Reeta Sehgal PLG ASSTT.	May 1996 DATE
Sumit Agarwal ASSTT. DIRECTOR	Anil Barai JT. DIRECTOR	Vijay Risbud DIRECTOR (PLG)
DELHI	DEVELOPMENT	AUTHORITY

DWARKA SUB-CITY (PAPANKALA)