DELHI IMPROVEMENT TRUST
LAY-OUT OF BLOCK Nº 61
WESTERN EXTENSION KAROL BAGH

SCALE :- 50 FFET TO AN INCH.

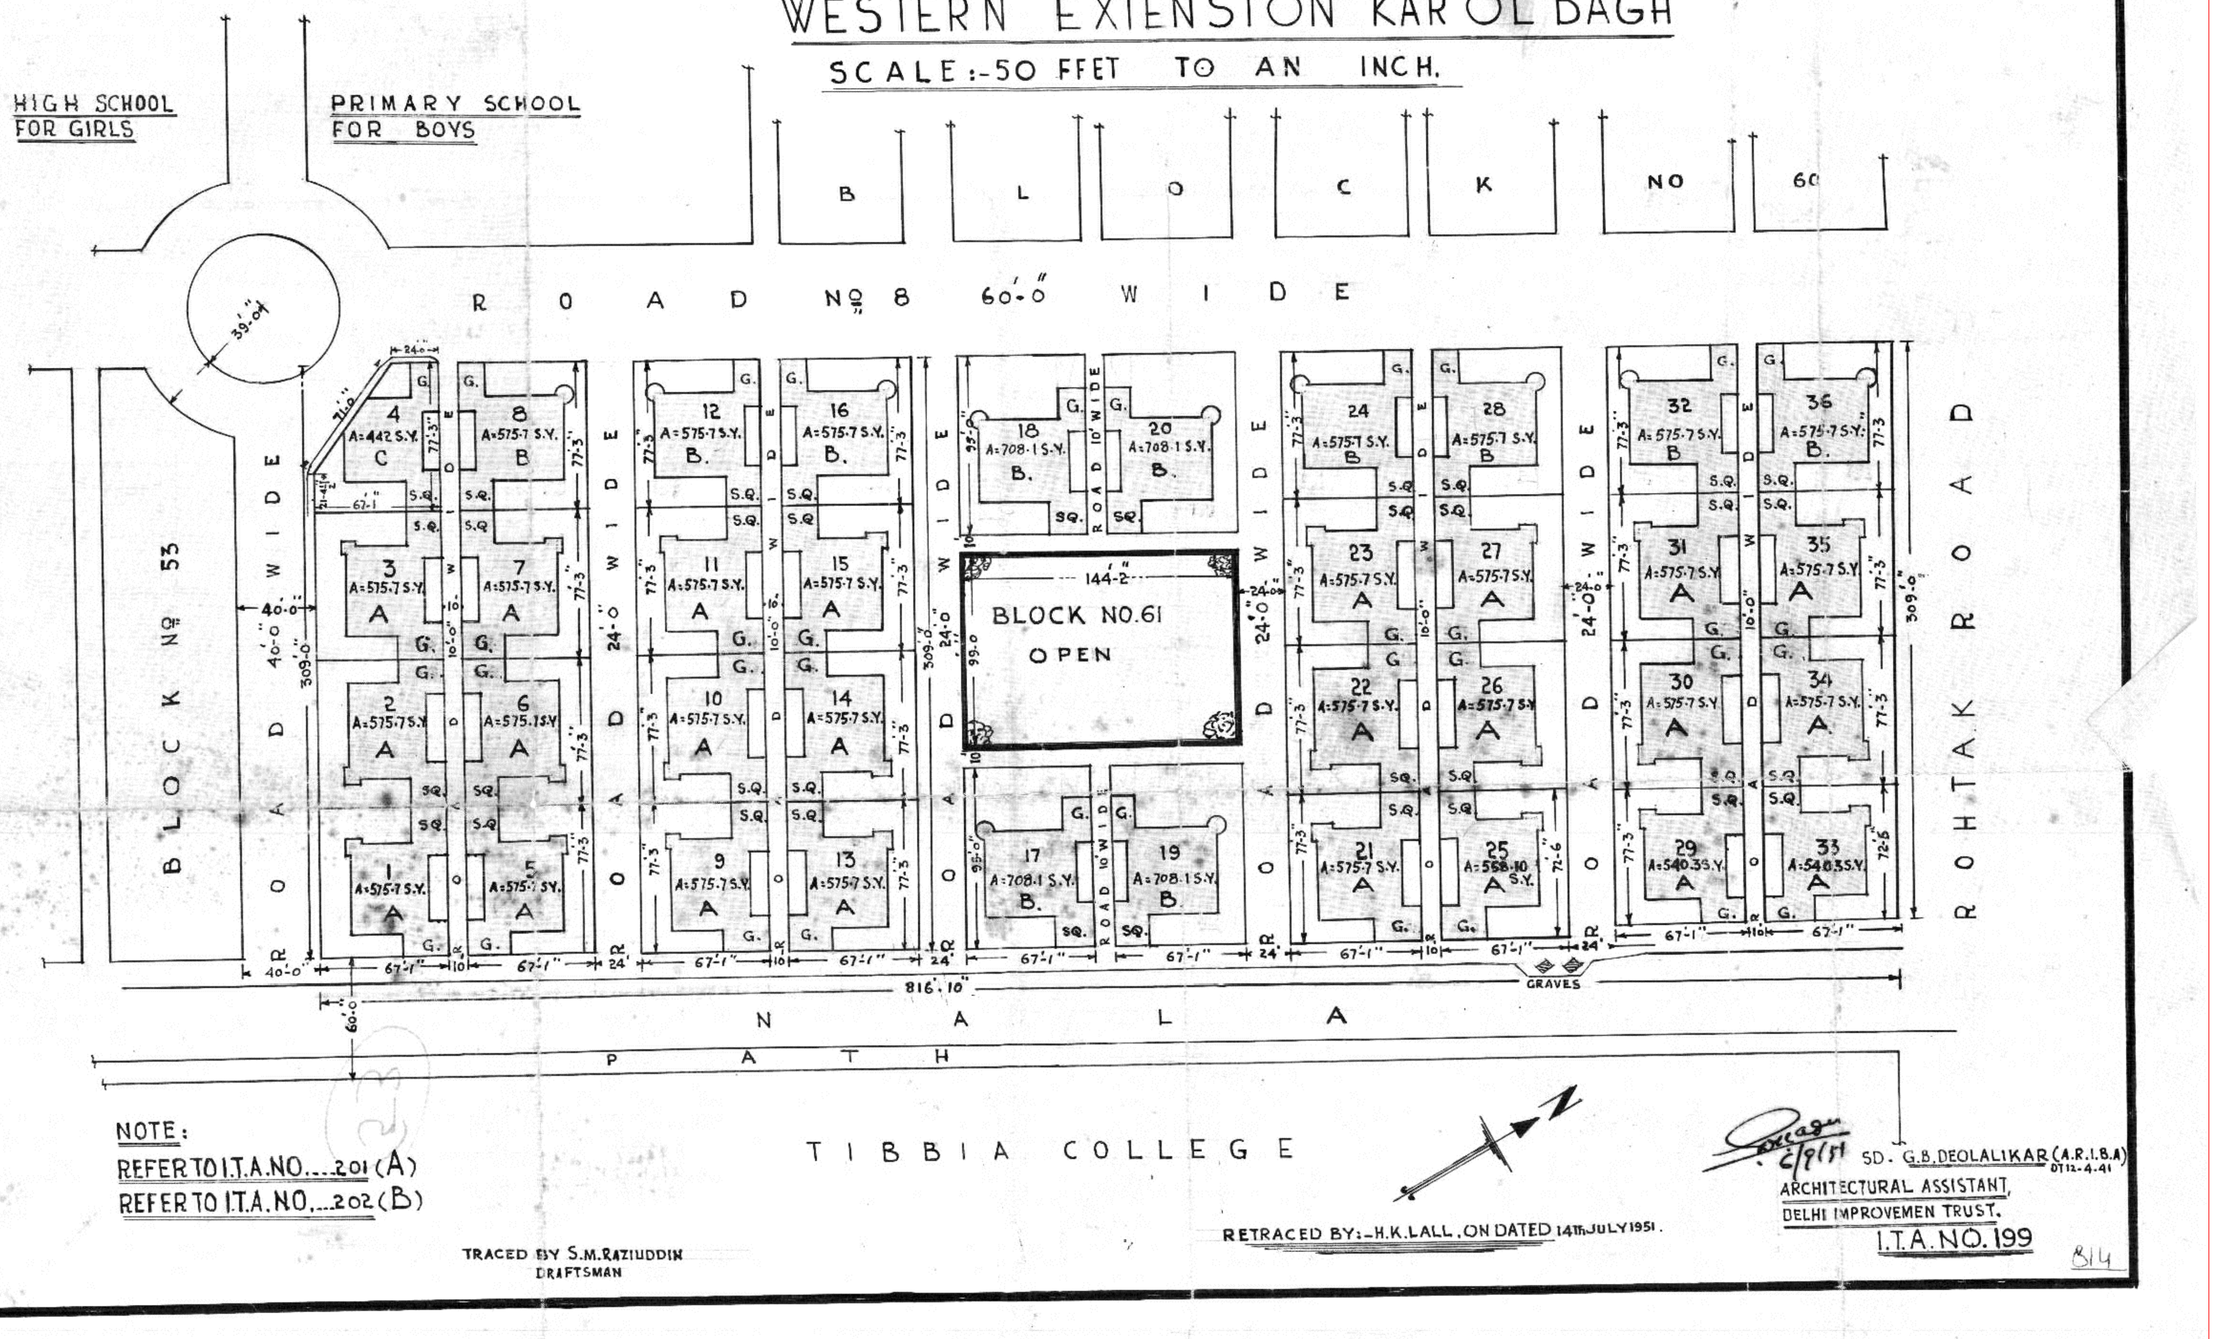

NOTE:
REFER TO I.T.A. NO....201 (A)
REFER TO I.T.A. NO....202 (B)

TIBBIA COLLEGE

TRACED BY S.M.RAZIUDDIN
DRAFTSMAN

RETRACED BY:-H.K.LALL, ON DATED 14th JULY 1951.

SD. G.B.DEOLALIKAR (A.R.I.B.A)
DT 12-4-41
ARCHITECTURAL ASSISTANT,
DELHI IMPROVEMEN TRUST.

I.T.A. NO. 199

814