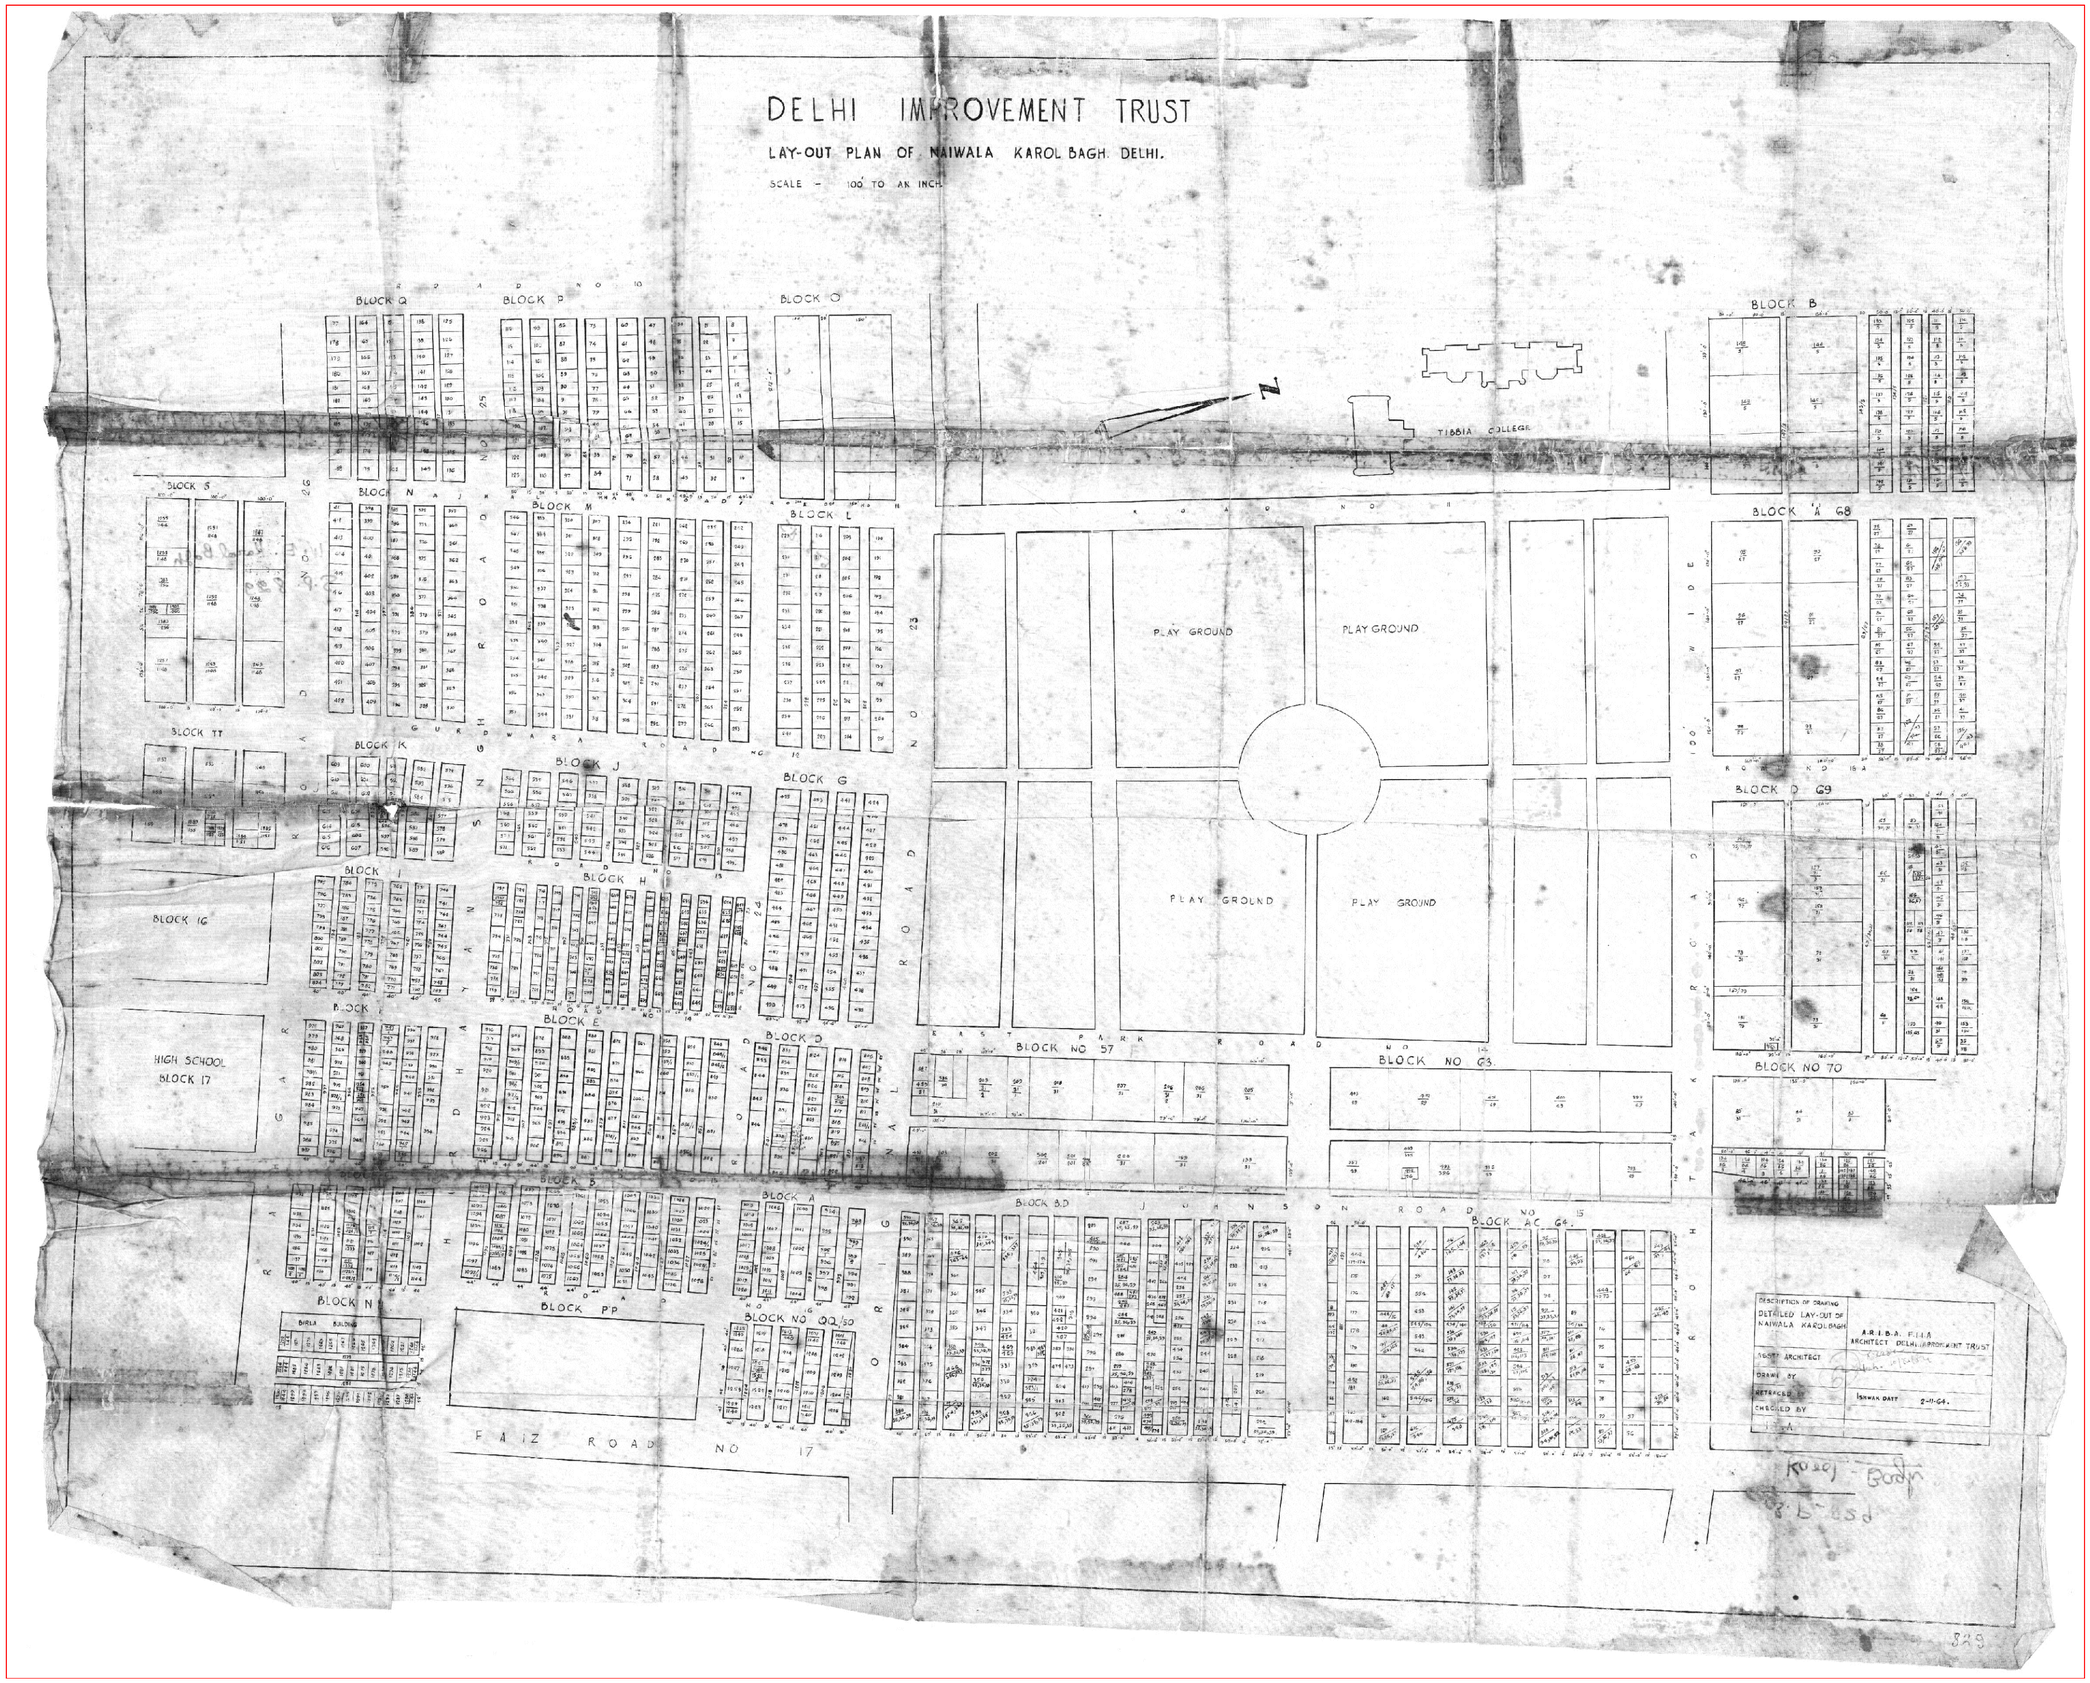
DELHI IMPROVEMENT TRUST
LAY-OUT PLAN OF NAIWALA KAROL BAGH. DELHI.
SCALE - 100' TO AN INCH
BLOCK Q
BLOCK P
BLOCK O
BLOCK B
TIBBIA COLLEGE
BLOCK S
BLOCK N
BLOCK M
BLOCK L
BLOCK A 68
PLAY GROUND
PLAY GROUND
BLOCK TT
BLOCK K
BLOCK J
BLOCK G
BLOCK D 69
BLOCK I
BLOCK H
BLOCK 16
PLAY GROUND
PLAY GROUND
BLOCK E
BLOCK D
HIGH SCHOOL
BLOCK 17
BLOCK NO 57
BLOCK NO 63
BLOCK NO 70
BLOCK B
BLOCK A
BLOCK B.D
BLOCK AC 64
BLOCK N
BLOCK PP
BLOCK NO QQ/50
FAIZ ROAD NO 17
DESCRIPTION OF DRAWING
DETAILED LAY-OUT OF
NAIWALA KAROLBAGH
A.R.I.B.A. F.I.I.A
ARCHITECT DELHI IMPROVEMENT TRUST
ASSTT ARCHITECT
DRAWN BY
RETRACED BY
CHECKED BY
ISHWAR DATT 2-11-64.