D. D. A.

DWARKA PROJECT

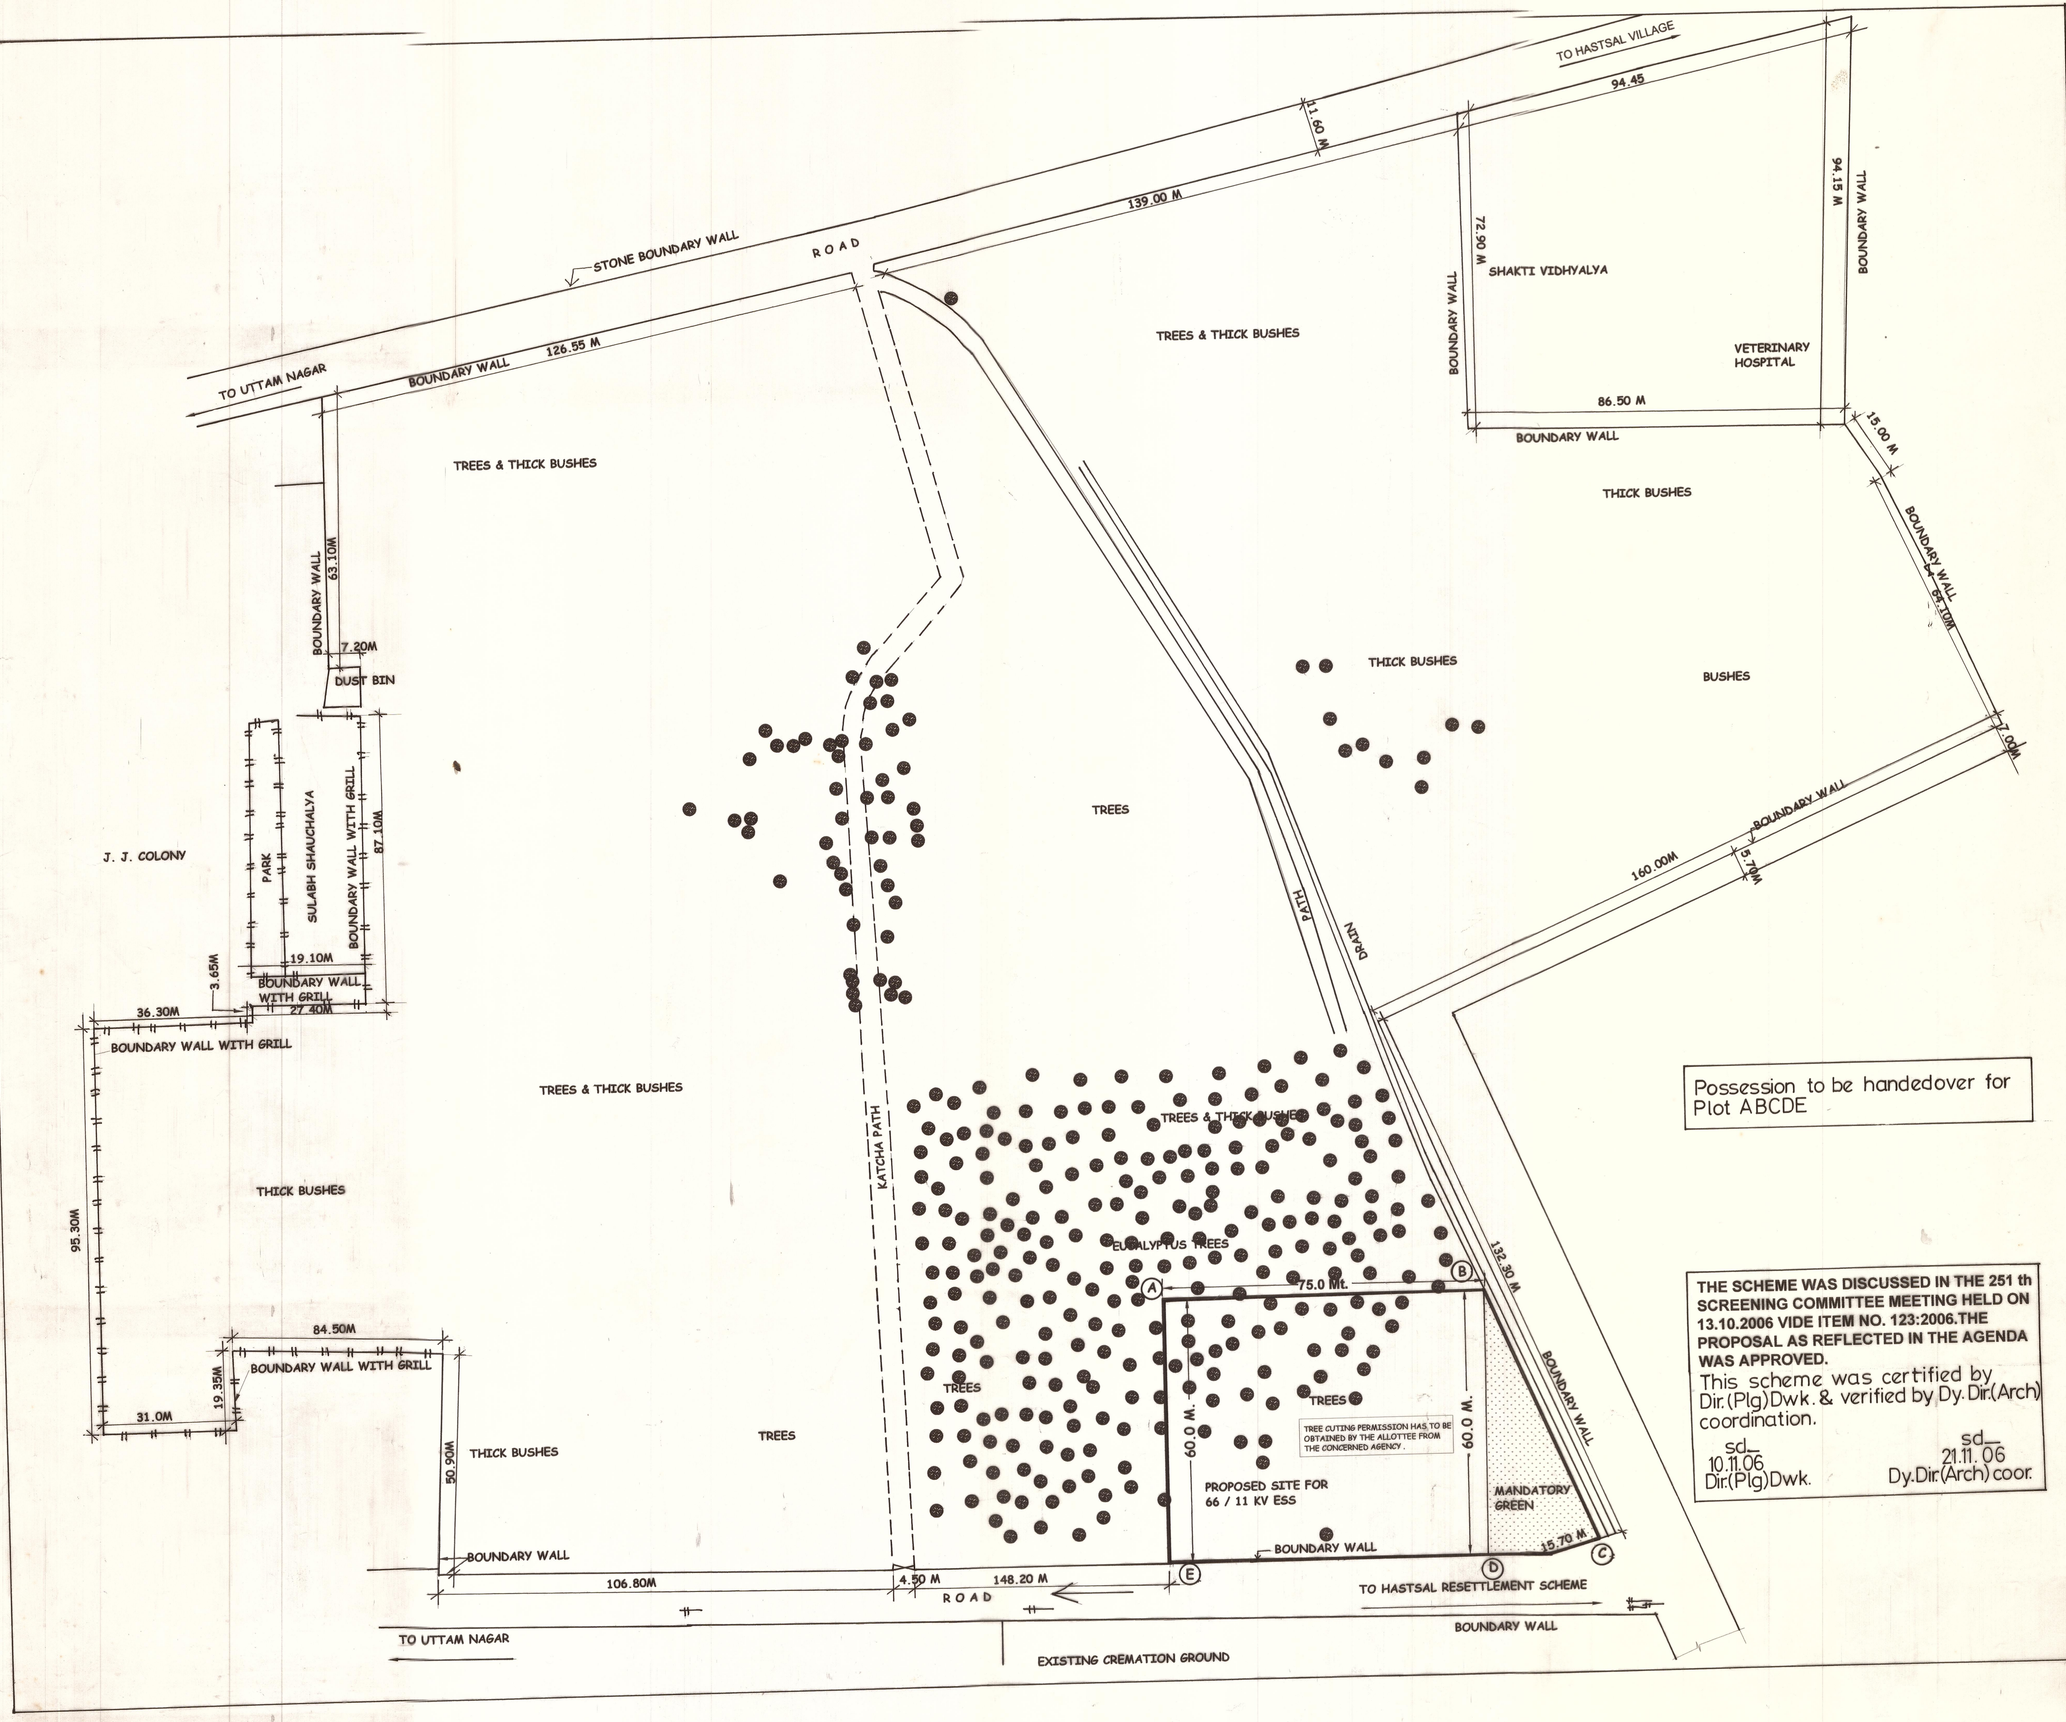

Possession to be handedover for Plot ABCDE

THE SCHEME WAS DISCUSSED IN THE 251 th SCREENING COMMITTEE MEETING HELD ON 13.10.2006 VIDE ITEM NO. 123:2006.THE PROPOSAL AS REFLECTED IN THE AGENDA WAS APPROVED.

This scheme was certified by Dir.(Plg)Dwk. & verified by Dy. Dir.(Arch) coordination.

sd_ 10.11.06 Dir.(Plg)Dwk.

sd_ 21.11. 06 Dy.Dir.(Arch) coor.

KEY PLAN

AREA STATEMENT

66 / 11 KV ESS (ABDE)	:4500.0 SQ.M.
MANDATARY GREEN / PLANTATION (BCD)	:750.0SQ.M.
TOTAL AREA (ABCDE)	:5250.0 SQ M.

NOTES :

THIS DRG. HASE BEEN PREPARED ON THE BASIS OF P.T SURVEY OF VACANT LAND AT HASTHSAL VILLAGE UTTAM NAGAR VIDE SURVEY DRG. NO. 020 DATED 12.07.06

THE LAND DISPOSAL DEPARTMENT WILL TAKE FURTHUR ACTION FOR ESTABLISH THE OWNERSHIP OF LAND AND FURTHER ALLOTMENT OF LAND

BEFORE STARTING THE DEVELOPMENT OF THE SITE BY THE ALLOTTEE, TREE CUTTING PERMISSION SHALL BE OBTAINED BY THE ALLOTTEE FROM THE CONCERNED AGENCY.

POSSESION TO BE HANDEDOVER BY IL BRANCH OR SWZ ENG.WING.

WRITTEN DIMENSIONS ONLY TO BE FOLLOWED

LAYOUT PLAN

66 / 11 KV ELECTRIC SUB STATION WITHIN THE GREEN AREA OPPOSITE EXISTING CREMATION GROUND OF HASTSAL

SCALE : 1 : 500		DRG. NO.	
MANJIT SHARMA PLG. ASSTT.	MUKESH CHANDER PLG. ASSTT.	10.11.06 DATE	N NORTH
ASSTT. DIR. (PLG.)	JT. DIRECTOR (PLG.)	DIRECTOR (PLG.)	

DELHI DEVELOPMENT AUTHORITY