101/C

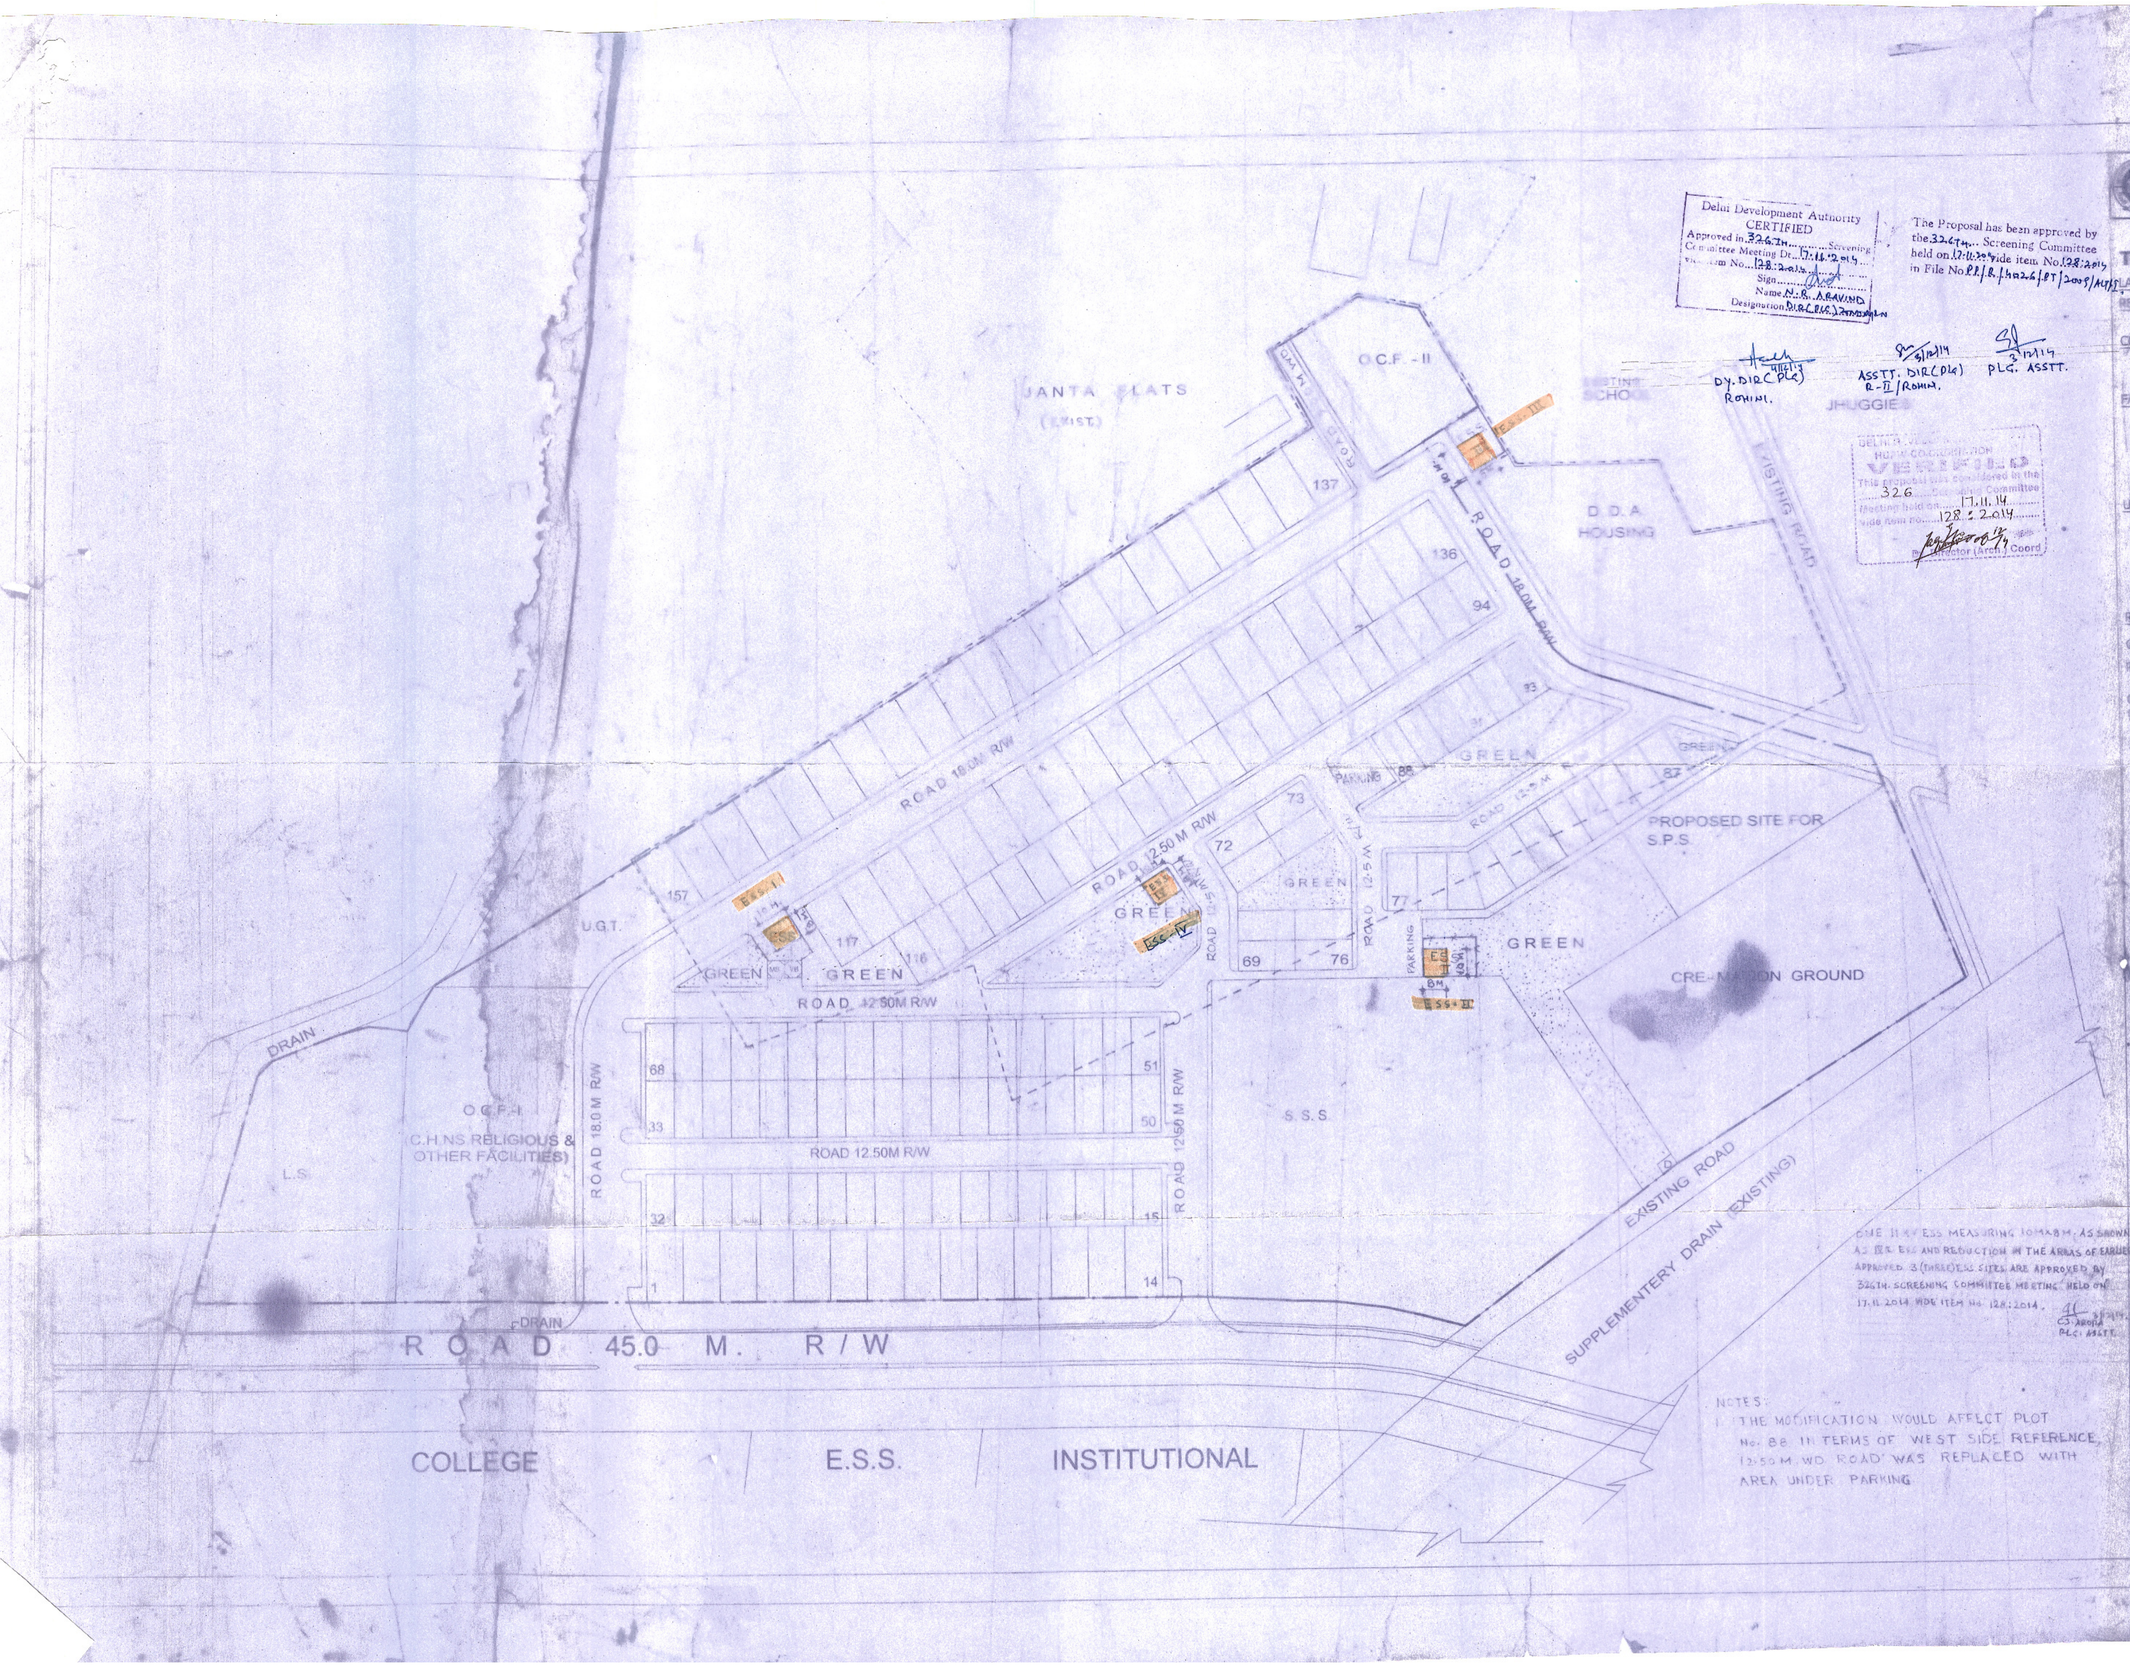

Delhi Development Authority
CERTIFIED
Approved in 326TH Screening Committee Meeting Dt. 17.11.2014
Vide Item No. 128/2014
Sign.
Name N.B. ARAVIND
Designation DIR(PLG.) [illegible]

The Proposal has been approved by the 326TH Screening Committee held on 17.11.2014 vide item No. 128/2014 in File No. PR/B/40226/PT/2008/[illegible]

DY. DIR (PLG) ROHINI. | ASSTT. DIR (PLG) R-II/ROHINI. | PLG. ASSTT.

DELHI DEVELOPMENT AUTHORITY
ROHINI COORDINATION
VERIFIED
This proposal was considered in the 326 Screening Committee Meeting held on 17.11.14 vide Item No. 128/2014
Director (Area) Coord

NOTES:
1. THE MODIFICATION WOULD AFFECT PLOT No. 88 IN TERMS OF WEST SIDE REFERENCE, 12.50 M. WD ROAD WAS REPLACED WITH AREA UNDER PARKING

ONE 11 KV ESS MEASURING 10M x 8M, AS SHOWN AS ESS-III AND REDUCTION IN THE AREAS OF EARLIER APPROVED 3 (THREE) ESS SITES ARE APPROVED BY 326TH SCREENING COMMITTEE MEETING HELD ON 17.11.2014 VIDE ITEM No. 128/2014.
ASSTT. DIR. PLG. ASSTT.

DELHI DEVELOPMENT AUTHORITY
ROHINI PROJECT PLANNING AND DESIGN

TOTAL AREA OF SCHEME		11.67 Ha.
LAND USE DISTRIBUTION		
RESIDENTIAL		
NET PLOT AREA		3.88 Hac.
COMMERCIAL	No.	
L.S.	1	0.5 Hac
FACILITIES		
MB+VB	1	0.008 Hac
S.S.S.	1	1.5 Hac
O.C.F.	2	0.58 Hac.
		0.26 Hac. 0.2795 HA
UTILITY		
E.S.S.	3	0.07 Hac. 0.032 HA
U.G.T.	1	0.13 Hac
DHALAO	1	0.003 Hac.
S.P.S.	1	0.24 Hac
RECREATIONAL		1.95 Hac. 1.9433 HA
CIRCULATION		2.9759 Hac.
PARKING		
CRE-MATION (Existing) GROUND		0.33 Hac.

DETAIL OF PLOTS

PLOT No.	SIZE	AREA SQ.M.	No. PLOTS
1 - 14	12.85 x 25.0	321.3	14
15 - 68 88 - 93	10.0 x 20.0	200.0	60
69 - 87 94 - 116	10.45 x 20.0	209.0	42
117 - 136	13.0 x 25.0	325.0	20
137 - 157	13.4 x 25.0	335.0	21
TOTAL No. OF PLOTS			157

NOTES :- * THE DRAWING IS PREPARED ON THE BASIS OF SURVEY SUPPLIED BY E.M. VID [illegible] AND AD (S)
* ALLOTMENT WILL BE MADE AFTER THE FEASIBILITY REPORT, DEMARCATION OBTAINED FROM EMQ. DEPT. REF. LETTER No. [illegible] DATED [illegible]
* AREA UNDER SLUM AS REPORTED BY DDA/HQ DDA DATED 20.4.2006 IN FILE No. [illegible] SHOWN THUS [illegible]

NOTES:- REVISED LAYOUT PLAN OF TOCKET B, SECTOR 26, ROHINI IS APPROVED IN THE 194TH SCREENING COMMITTEE MEETING HELD ON 27/07/05 VIDE ITEM No. 74/2005 IN THE FILE No. [illegible]

MODIFIED LAYOUT PLAN OF BLOCK-B, (ALTERNATIVEPLOTS) SECTOR - 26 PHASE IV, ROHINI

DATE: | SCALE: 1:1000 | N

PLG. ASSTT.
ASSTT. DIR.
DY. DIR (HQ)
DIRECTOR (PLG)

ROHINI
PROJECT DEFECT NEW DELHI (1035) DRG. No.