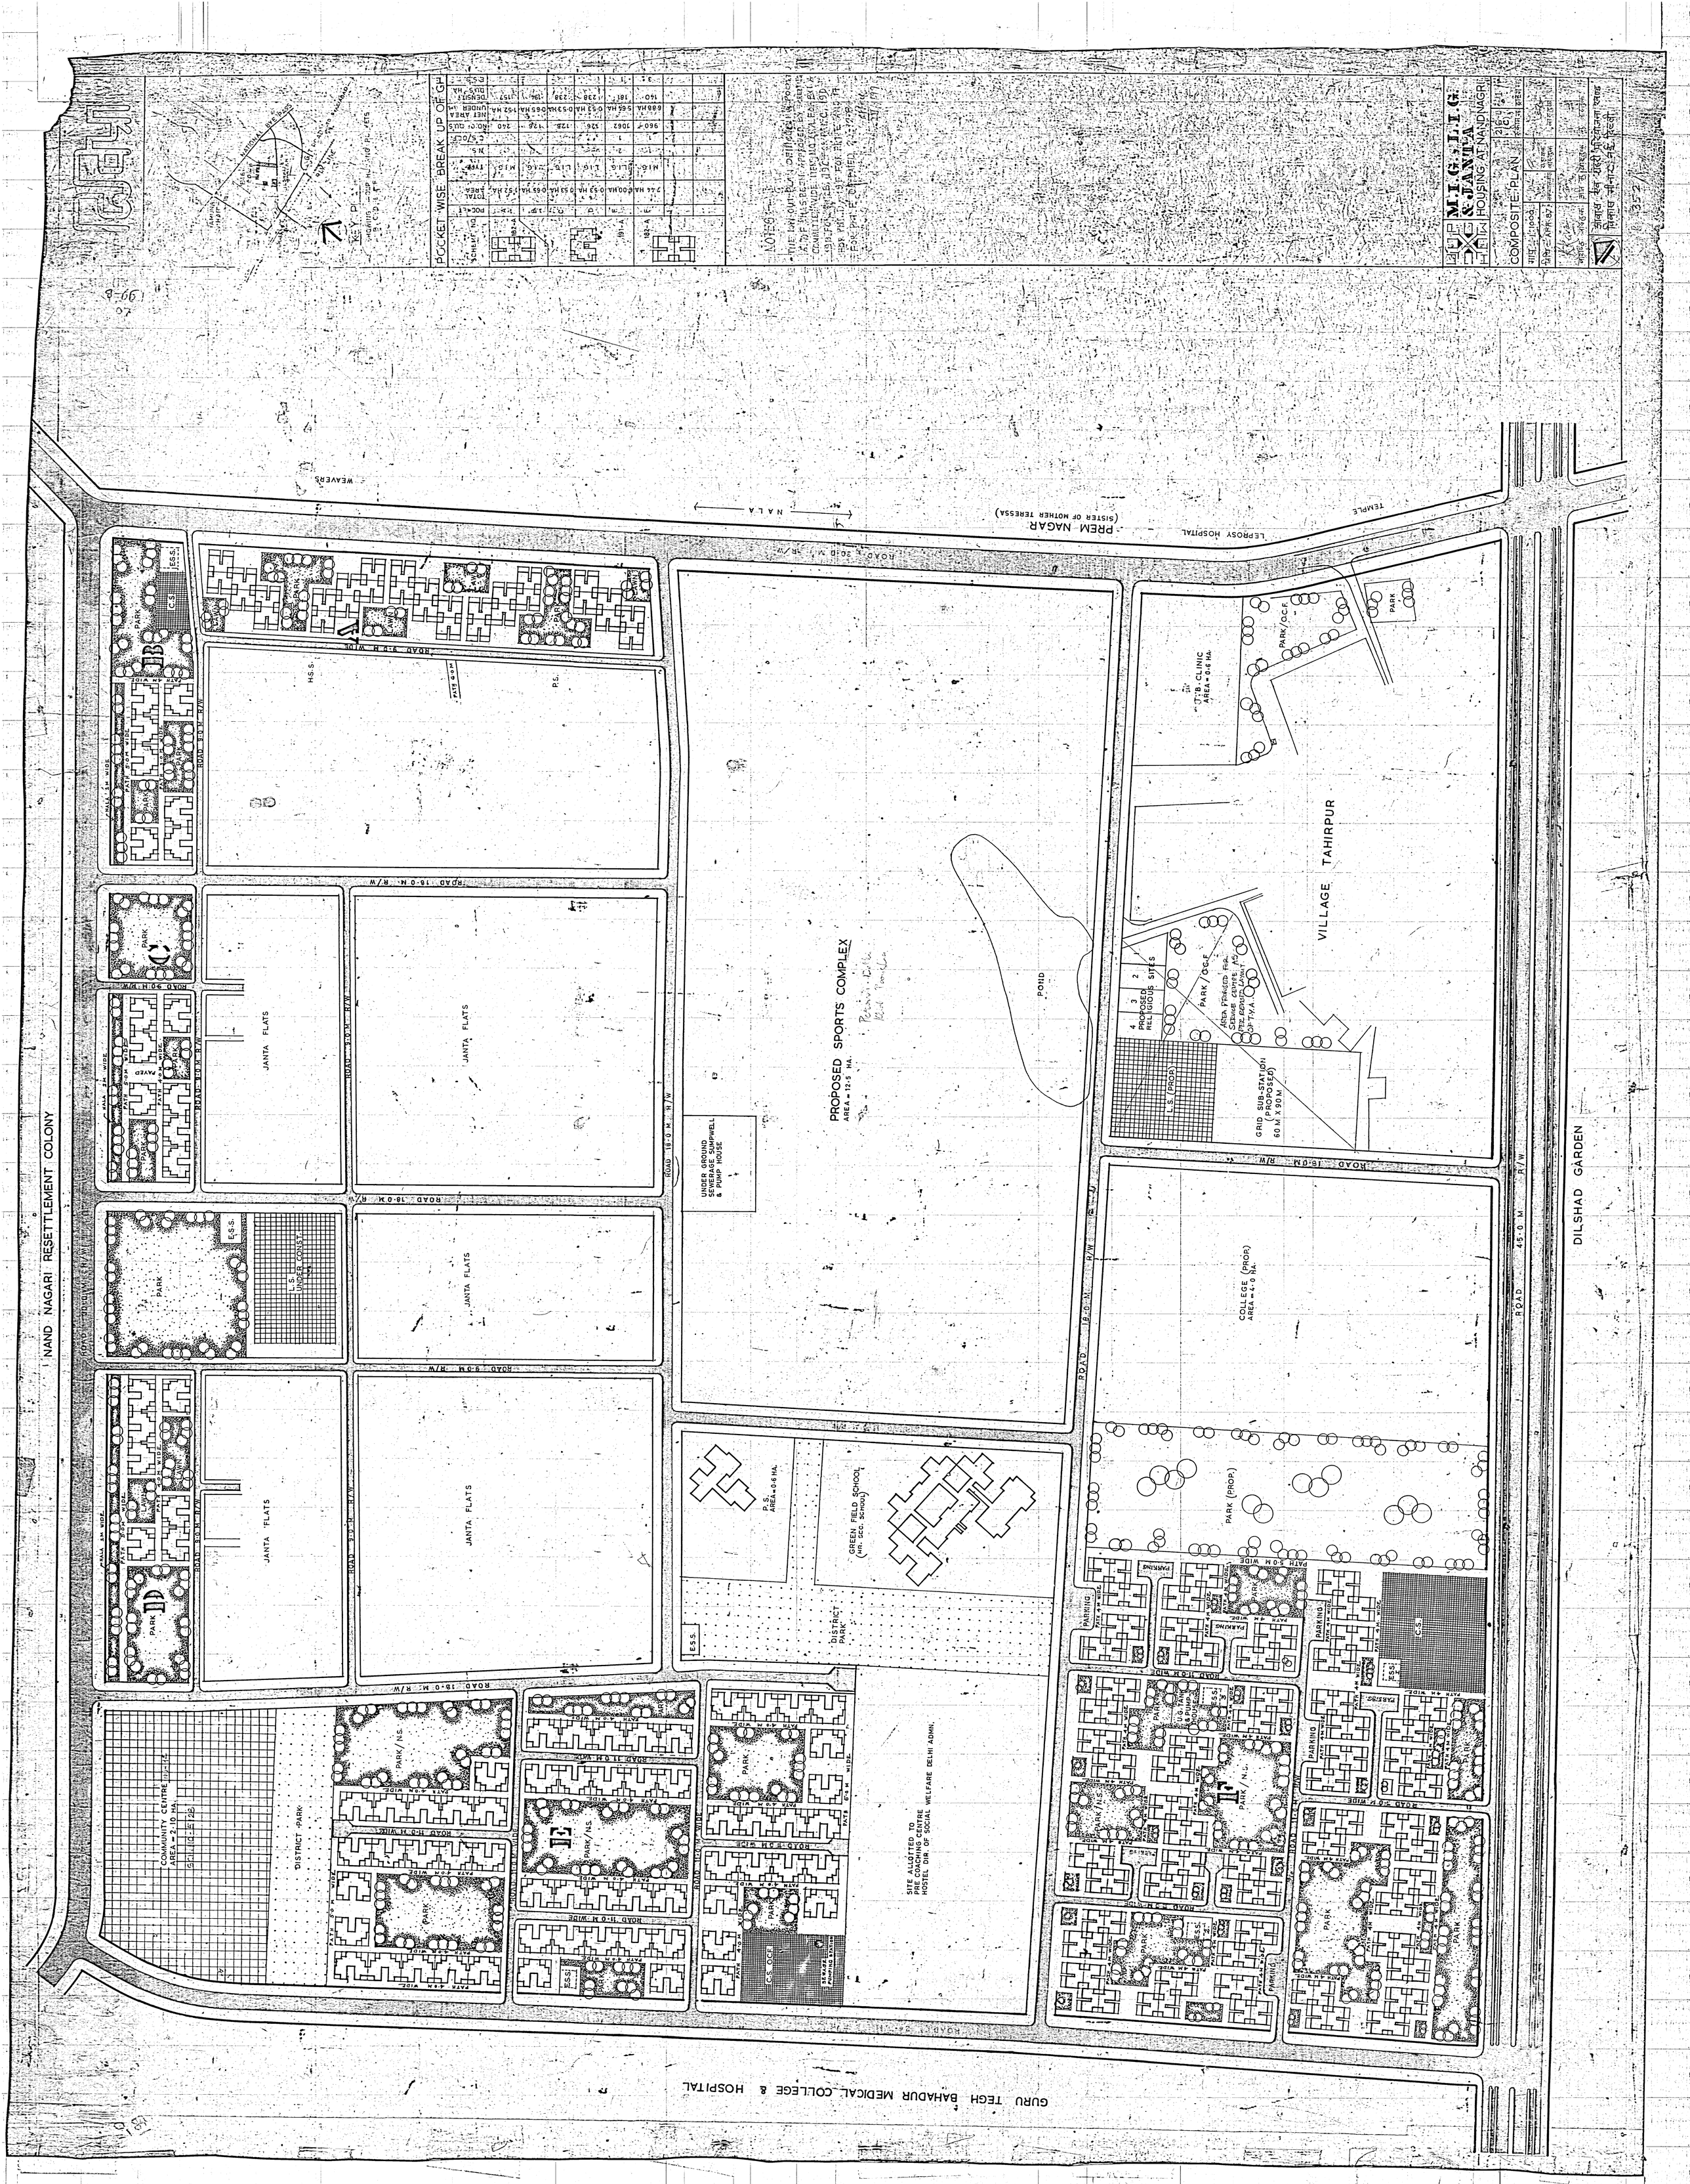
DDA
DCF M.I.G.S.I.G.
EXC SJANTA
NEW HOUSING AT NANDNAGRI
COMPOSITE PLAN
KEY PLAN
POCKET WISE BREAK UP OF GH
NOTES
PREM NAGAR (SISTER OF MOTHER TERESSA)
LEPROSY HOSPITAL
TEMPLE
WEAVERS
NANDNAGRI RESETTLEMENT COLONY
JANTA FLATS
PARK
PROPOSED SPORTS COMPLEX
AREA = 12.5 HA.
POND
UNDER GROUND SEWERAGE SUMPWELL & PUMP HOUSE
VILLAGE TAHIRPUR
T.B. CLINIC AREA = 0.6 HA.
PARK / O.C.F.
PROPOSED RELIGIOUS SITES
L.S. (PROP.)
GRID SUB-STATION (PROPOSED) 60 M X 90 M
COLLEGE (PROP.) AREA = 4.0 HA.
PARK (PROP.)
DILSHAD GARDEN
GREEN FIELD SCHOOL (HR. SEC. SCHOOL)
P.S. AREA = 0.6 HA.
DISTRICT PARK
COMMUNITY CENTRE
AREA = 2.10 HA.
SITE ALLOTTED TO PRE COACHING CENTRE HOSTEL DIR. OF SOCIAL WELFARE DELHI ADMN.
GURU TEGH BAHADUR MEDICAL COLLEGE & HOSPITAL