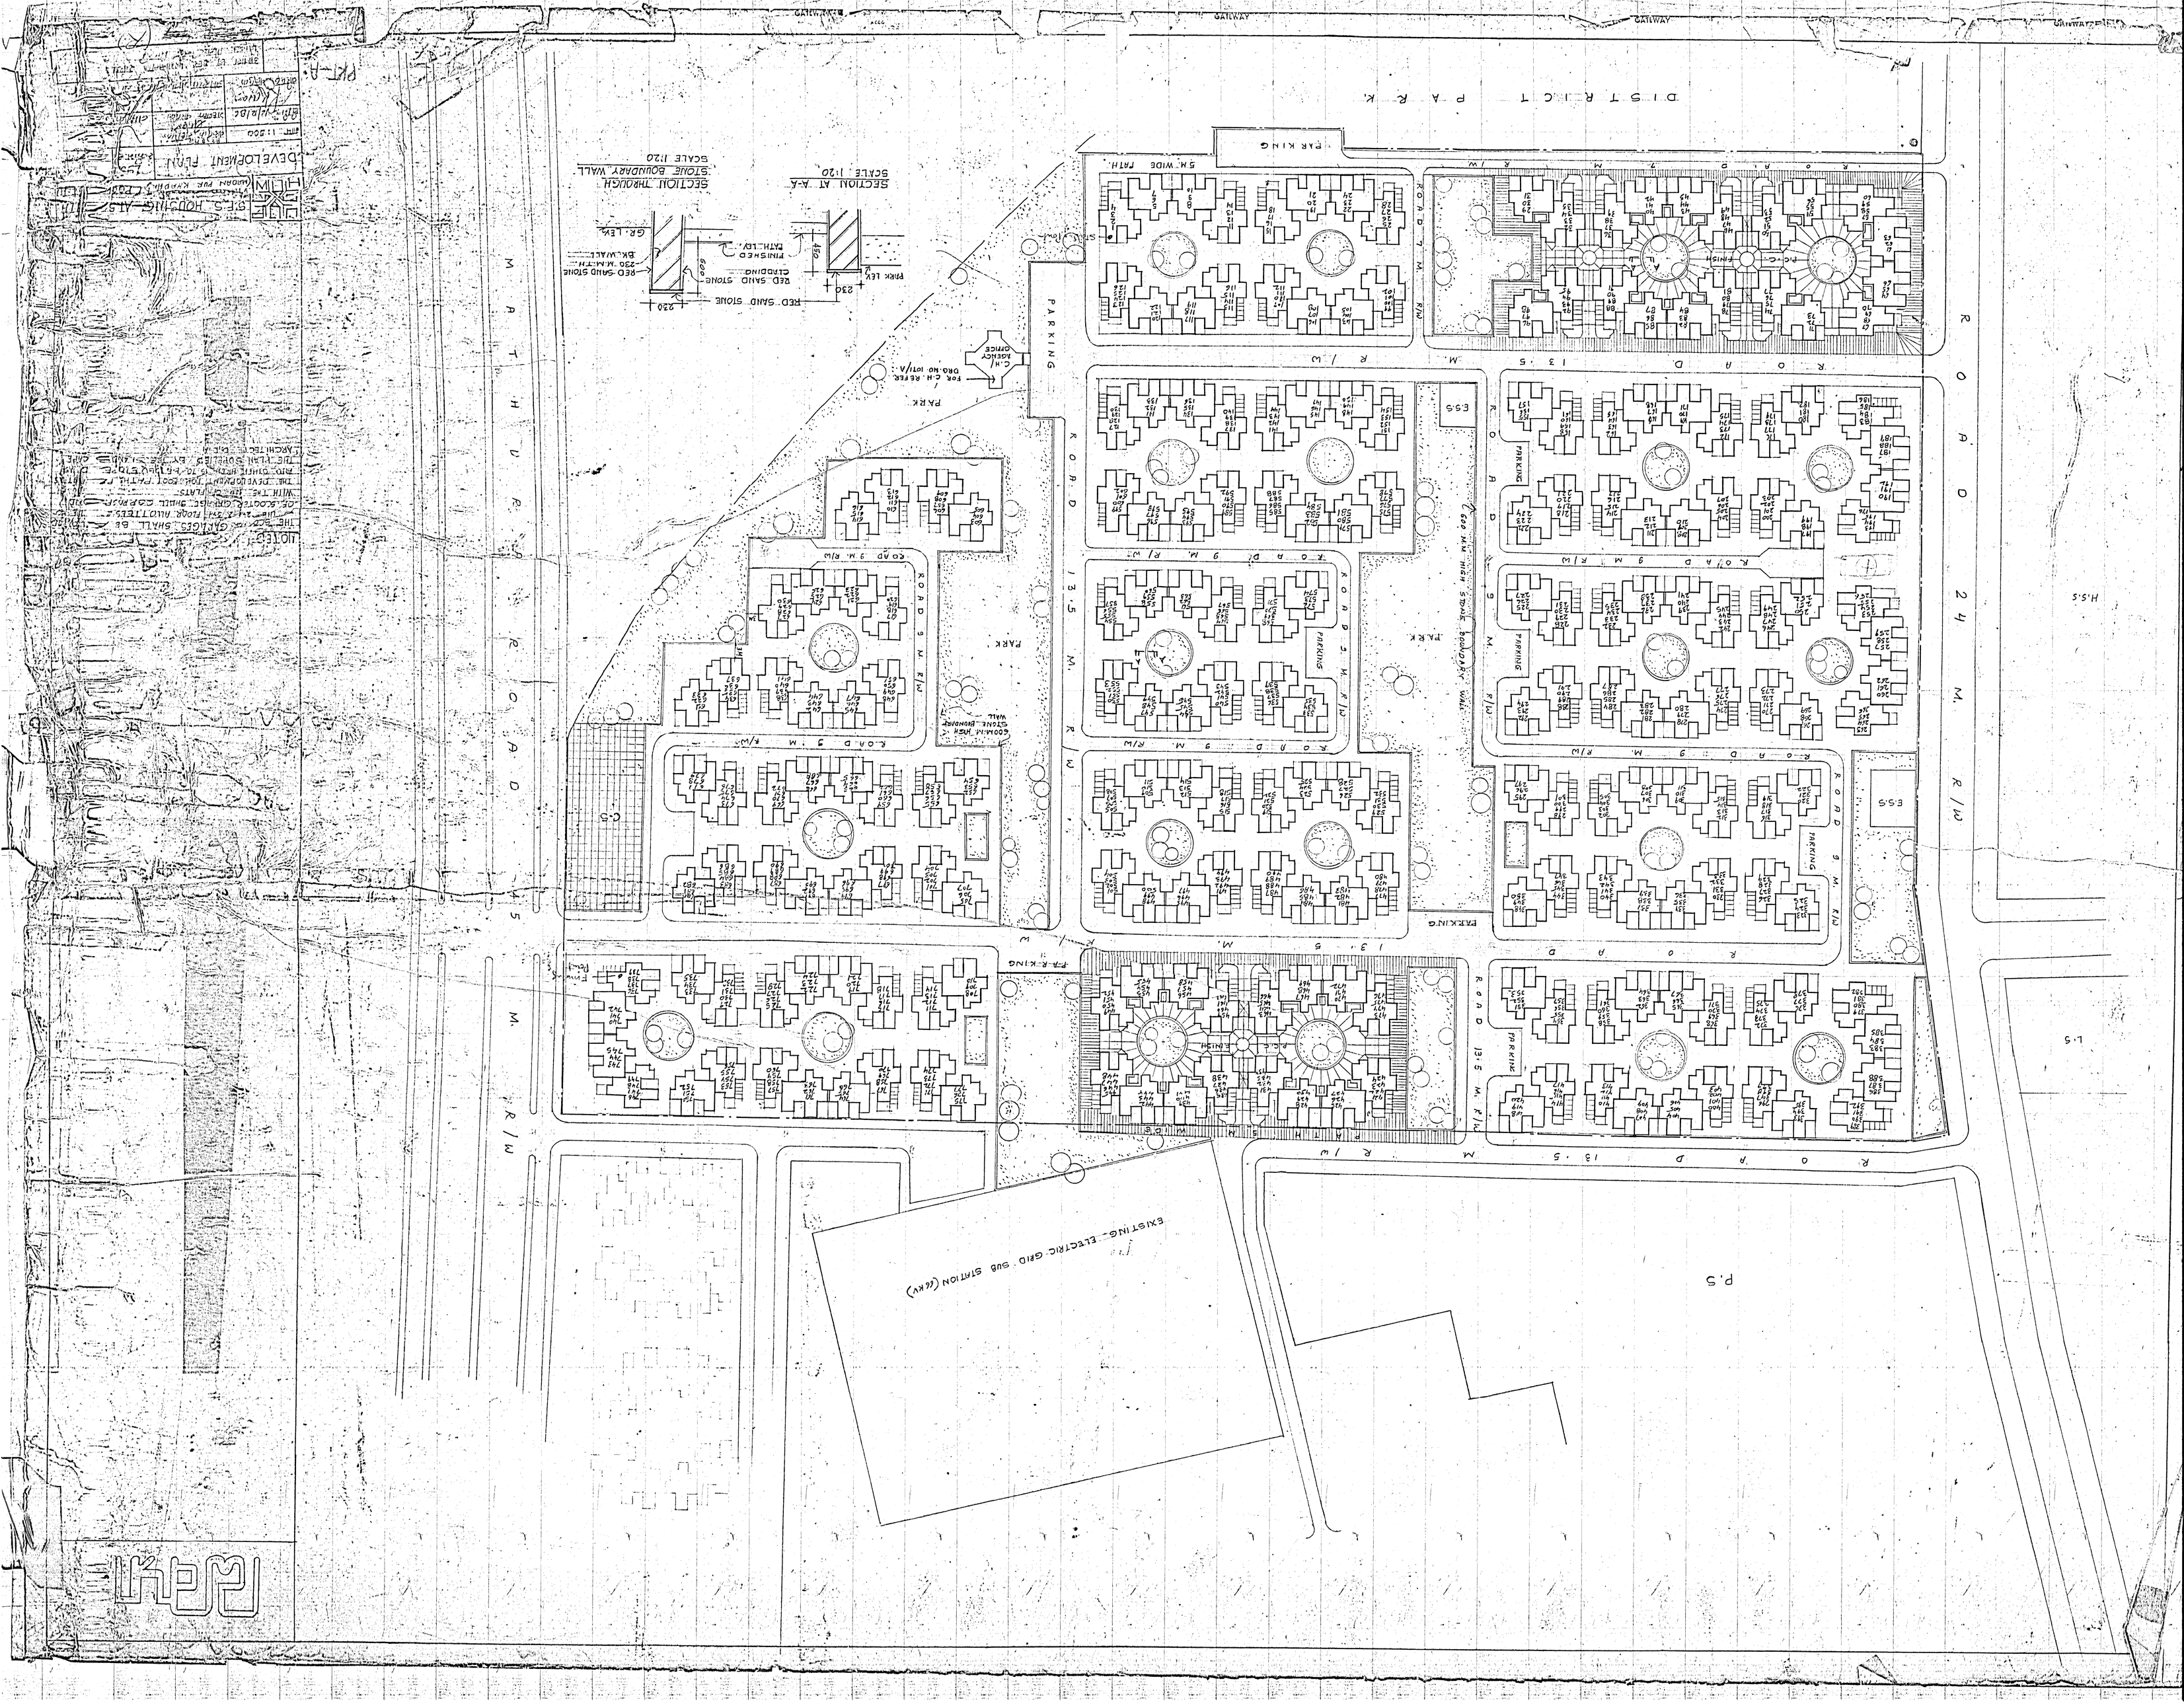
ROAD 24 M. R/W
MATHURA ROAD
DISTRICT PARK
PARKING
PARK
ROAD 13.5 M. R/W
ROAD 9 M. R/W
ROAD 7 M. R/W
ROAD 3 M. R/W
FOUNTAIN
E.S.S
P.S
L.S
H.S.S
C.S
GATEWAY
SECTION AT A-A
SCALE 1:20
SECTION THROUGH STONE BOUNDARY WALL
SCALE 1:20
RED SAND STONE
PARK LEV
FINISHED GR. LEV
EXISTING ELECTRIC GRID SUB STATION (66 KV)