COMMUNITY CENTRE, SECTOR-16, ROHINI

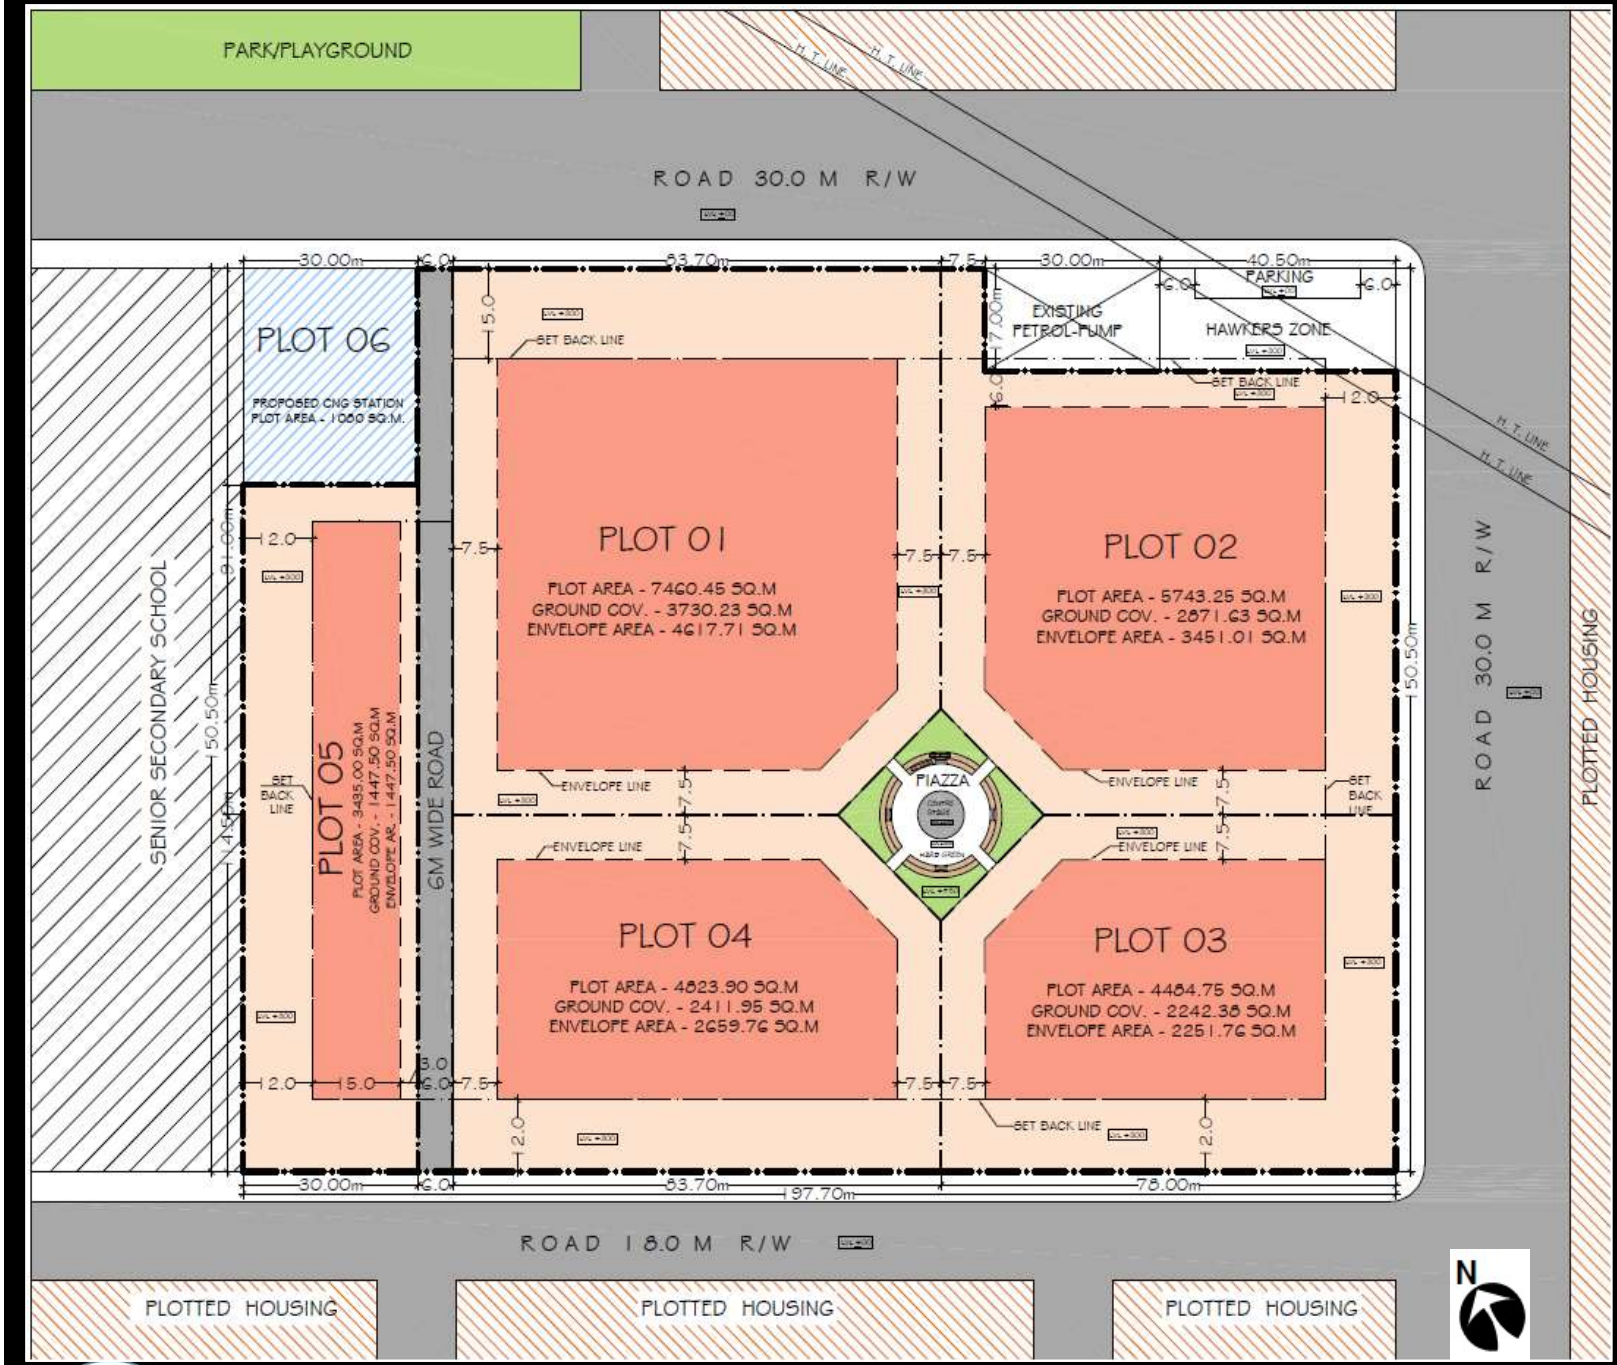

Site Area	2.9753 Ha
Max. Perm. Ground Coverage @50%	14876.92 Sq.m.
Max. Perm. FAR (125)	37192.31 Sq.m.
Max. Perm. Height	No Restriction
Facilities	Petrol Pump CNG Station Commercial Plots Service Shops Piazza Hawkers Zone
Status	Approved in 389th SCM

ROHINI