14. AARAMBH LIBRARY AT M BLOCK VIKASPURI

Status –IN PROGRESS

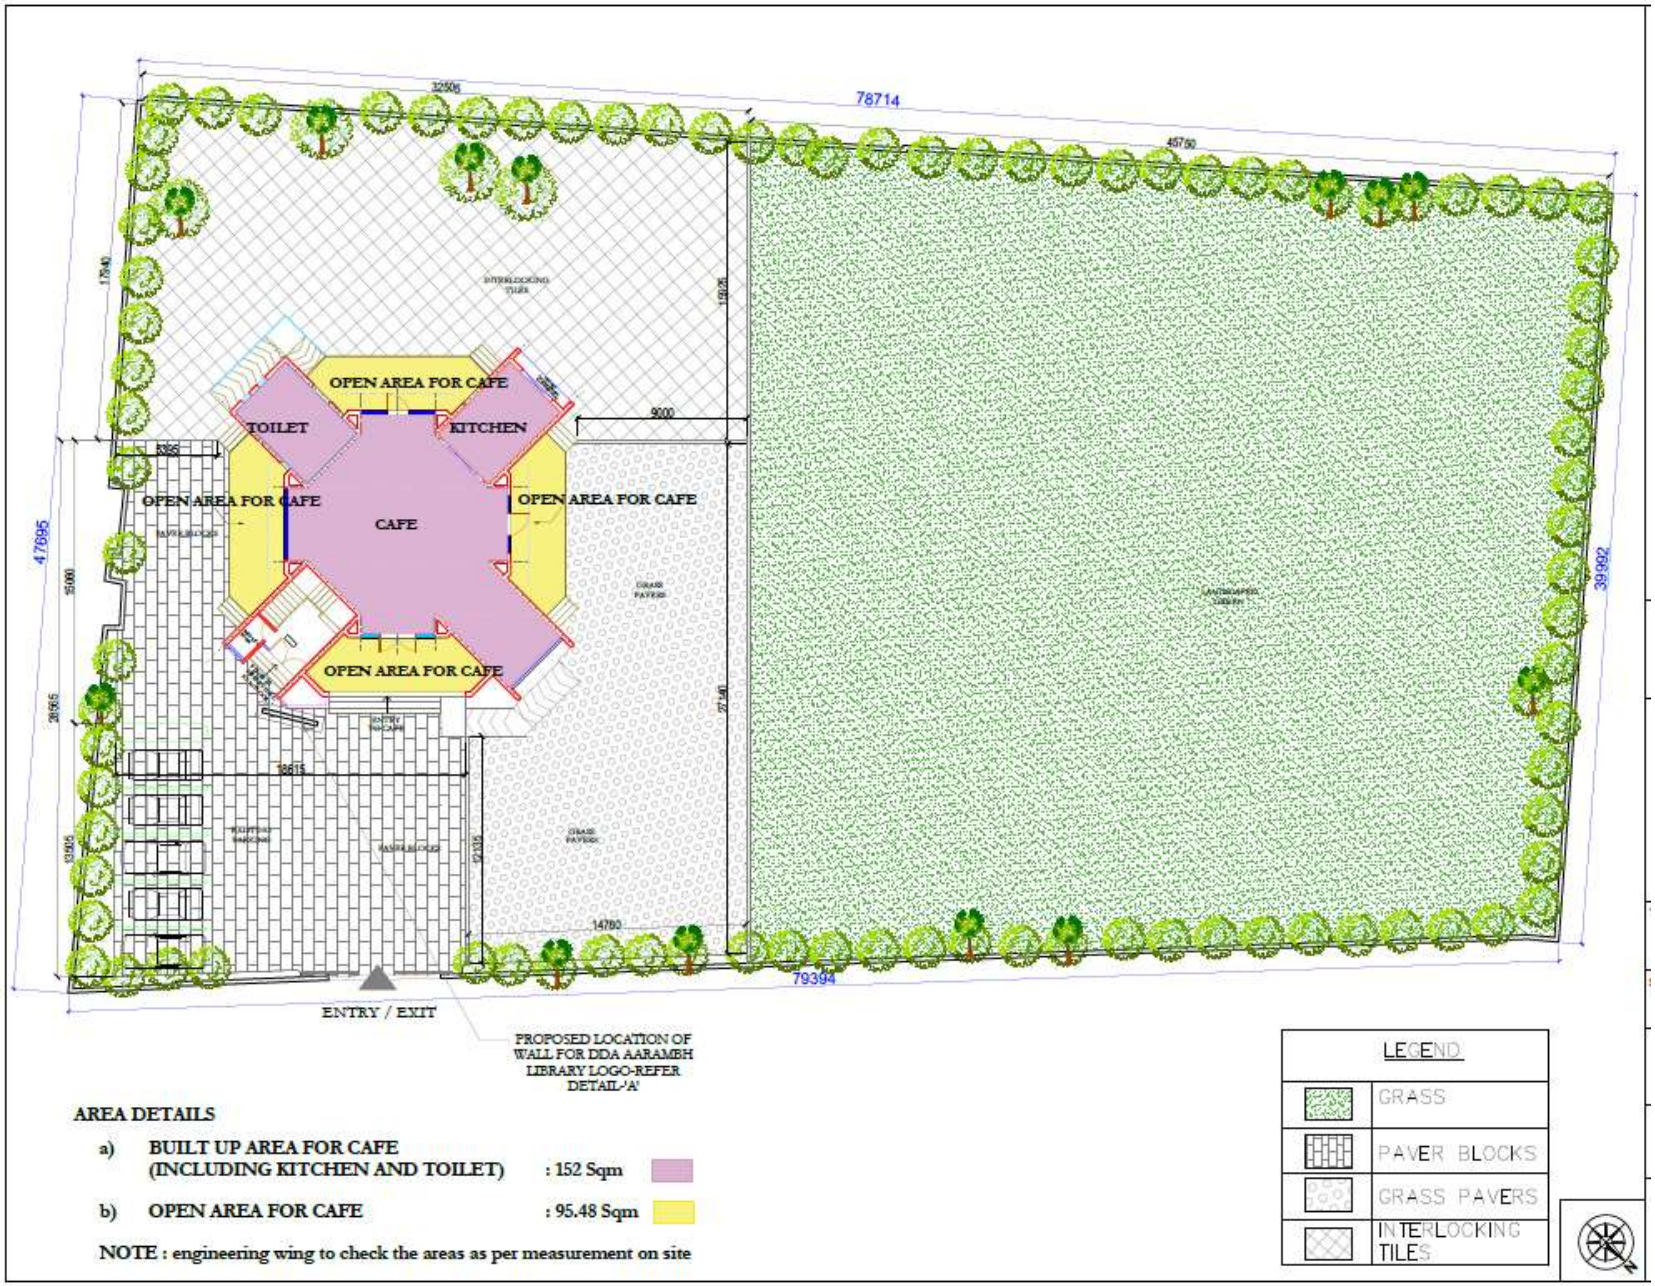

AREA DETAILS

a) BUILT UP AREA FOR CAFE (INCLUDING KITCHEN AND TOILET) : 152 Sqm

b) OPEN AREA FOR CAFE : 95.48 Sqm

NOTE : engineering wing to check the areas as per measurement on site

दिल्ली विकास प्राधिकरण

आरम्भ पुस्तकालय

Layout plan