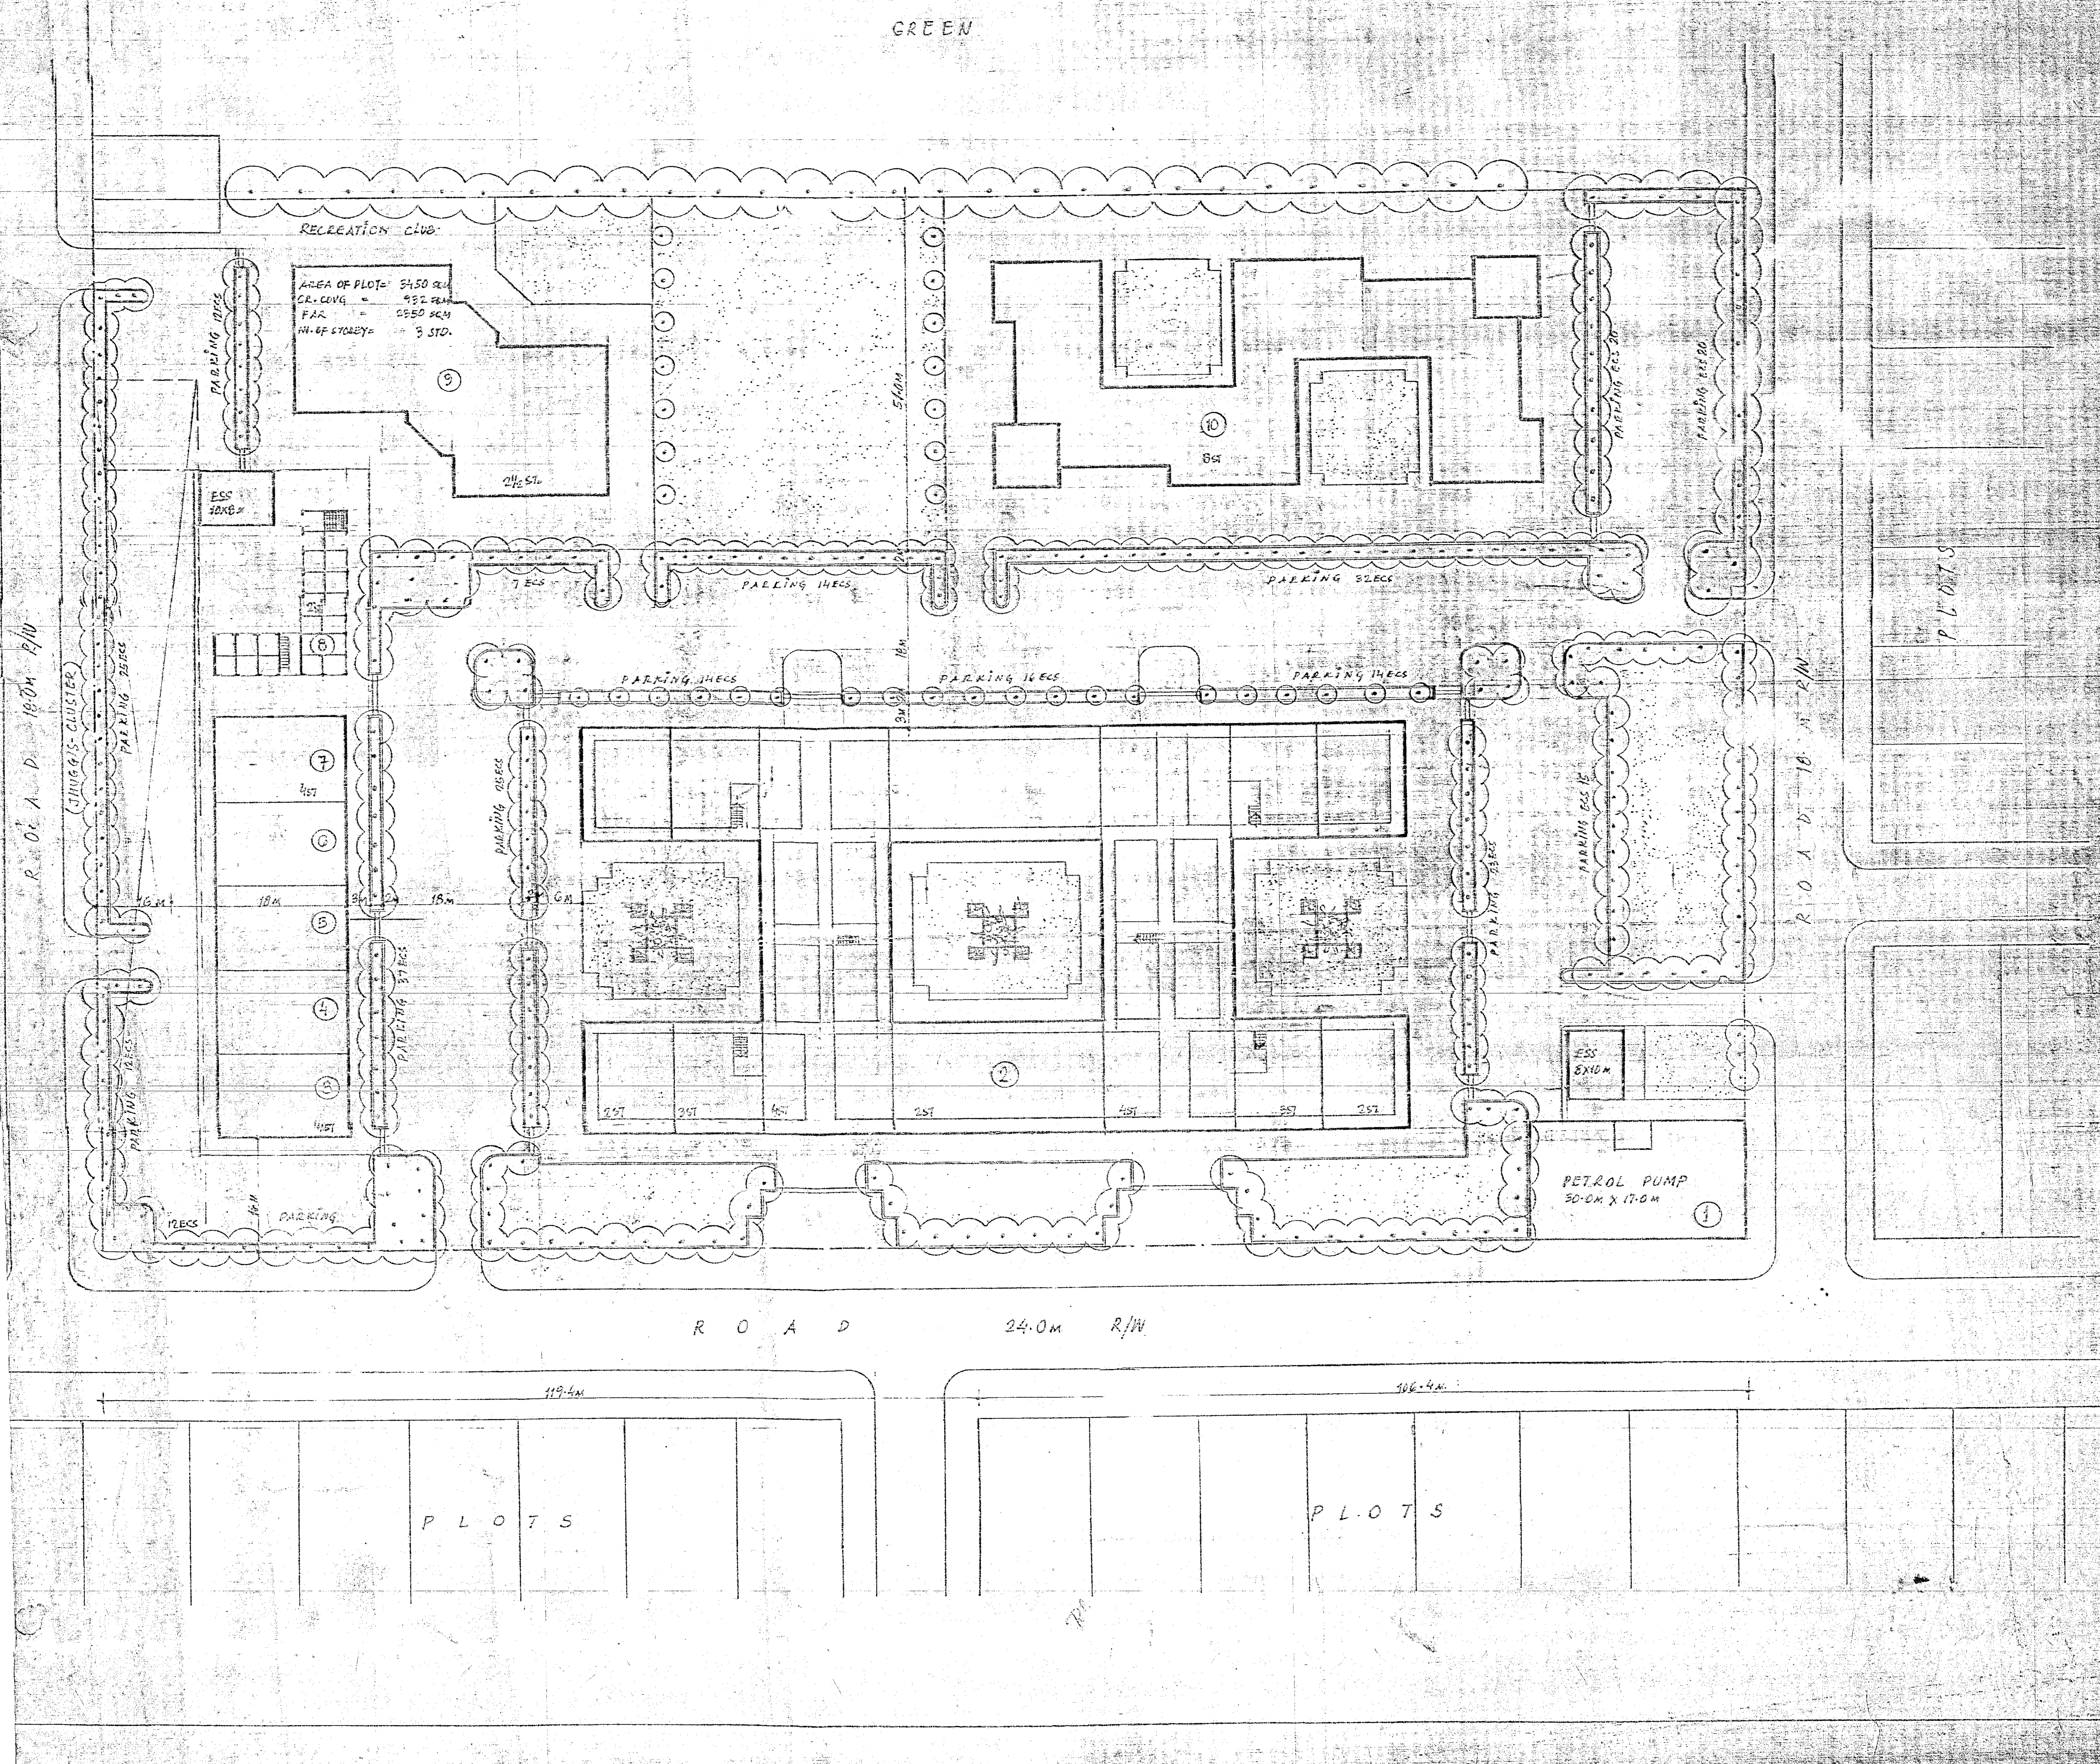

AREA STATEMENT

AREA OF THE SCHEME	= [illegible]
PERMISSIBLE GR. COVERAGE 25% OF PLOT AREA	= [illegible]
PROPOSED GR. COVERAGE	= [illegible]
PERMISSIBLE F.A.R. (100)	= [illegible]
PROPOSED F.A.R. 100	= [illegible]
REQUIRED CAR PARKING	= 450 ECS
PROPOSED CAR PARKING	= 565 ECS
SURFACE PARKING	= 298 ECS
PARKING UNDER BASEMENT	= 267 ECS

NOTE:
NOMENCLATURE OF COMMUNITY HALL CHANGED TO RECREATIONAL CLUB AS APPROVED BY COMM.(PLG.) VIDE FILE NO. F3(115)/98 MP PAGE NO. 6 DATED 4.1.99

COMMUNITY CENTRE AT BLOCK 'B' SHALIMAR BAGH

LAY OUT PLAN

SCALE 1:400	DATE APRIL-96	SCHEME NO. 10
ARCH. ASST.	ASST. ARCH.	ARCHITECT
SR. ARCHITECT	ADD. CH. ARCH.	CHIEF ARCHITECT

HOUSING AND URBAN PROJECTS WING
VIKAS MINAR, I.P. ESTATE, N. DELHI-2